CLINTON COUNTY ENGINEER'S
RECORD OF LAND DIVISION:
VOLUME 29, PLAT 269
DATE: 2-2-99
PRIOR DEED REFERENCE(S):
O.R. VOL. 184, PG. 370

STATE OF OHIO
BRIAN F. GALLAGHER
6945
REGISTERED SURVEYOR

Brian F. Gallagher
BRIAN F. GALLAGHER, OHIO P. S. 6945

VICINITY SKETCH

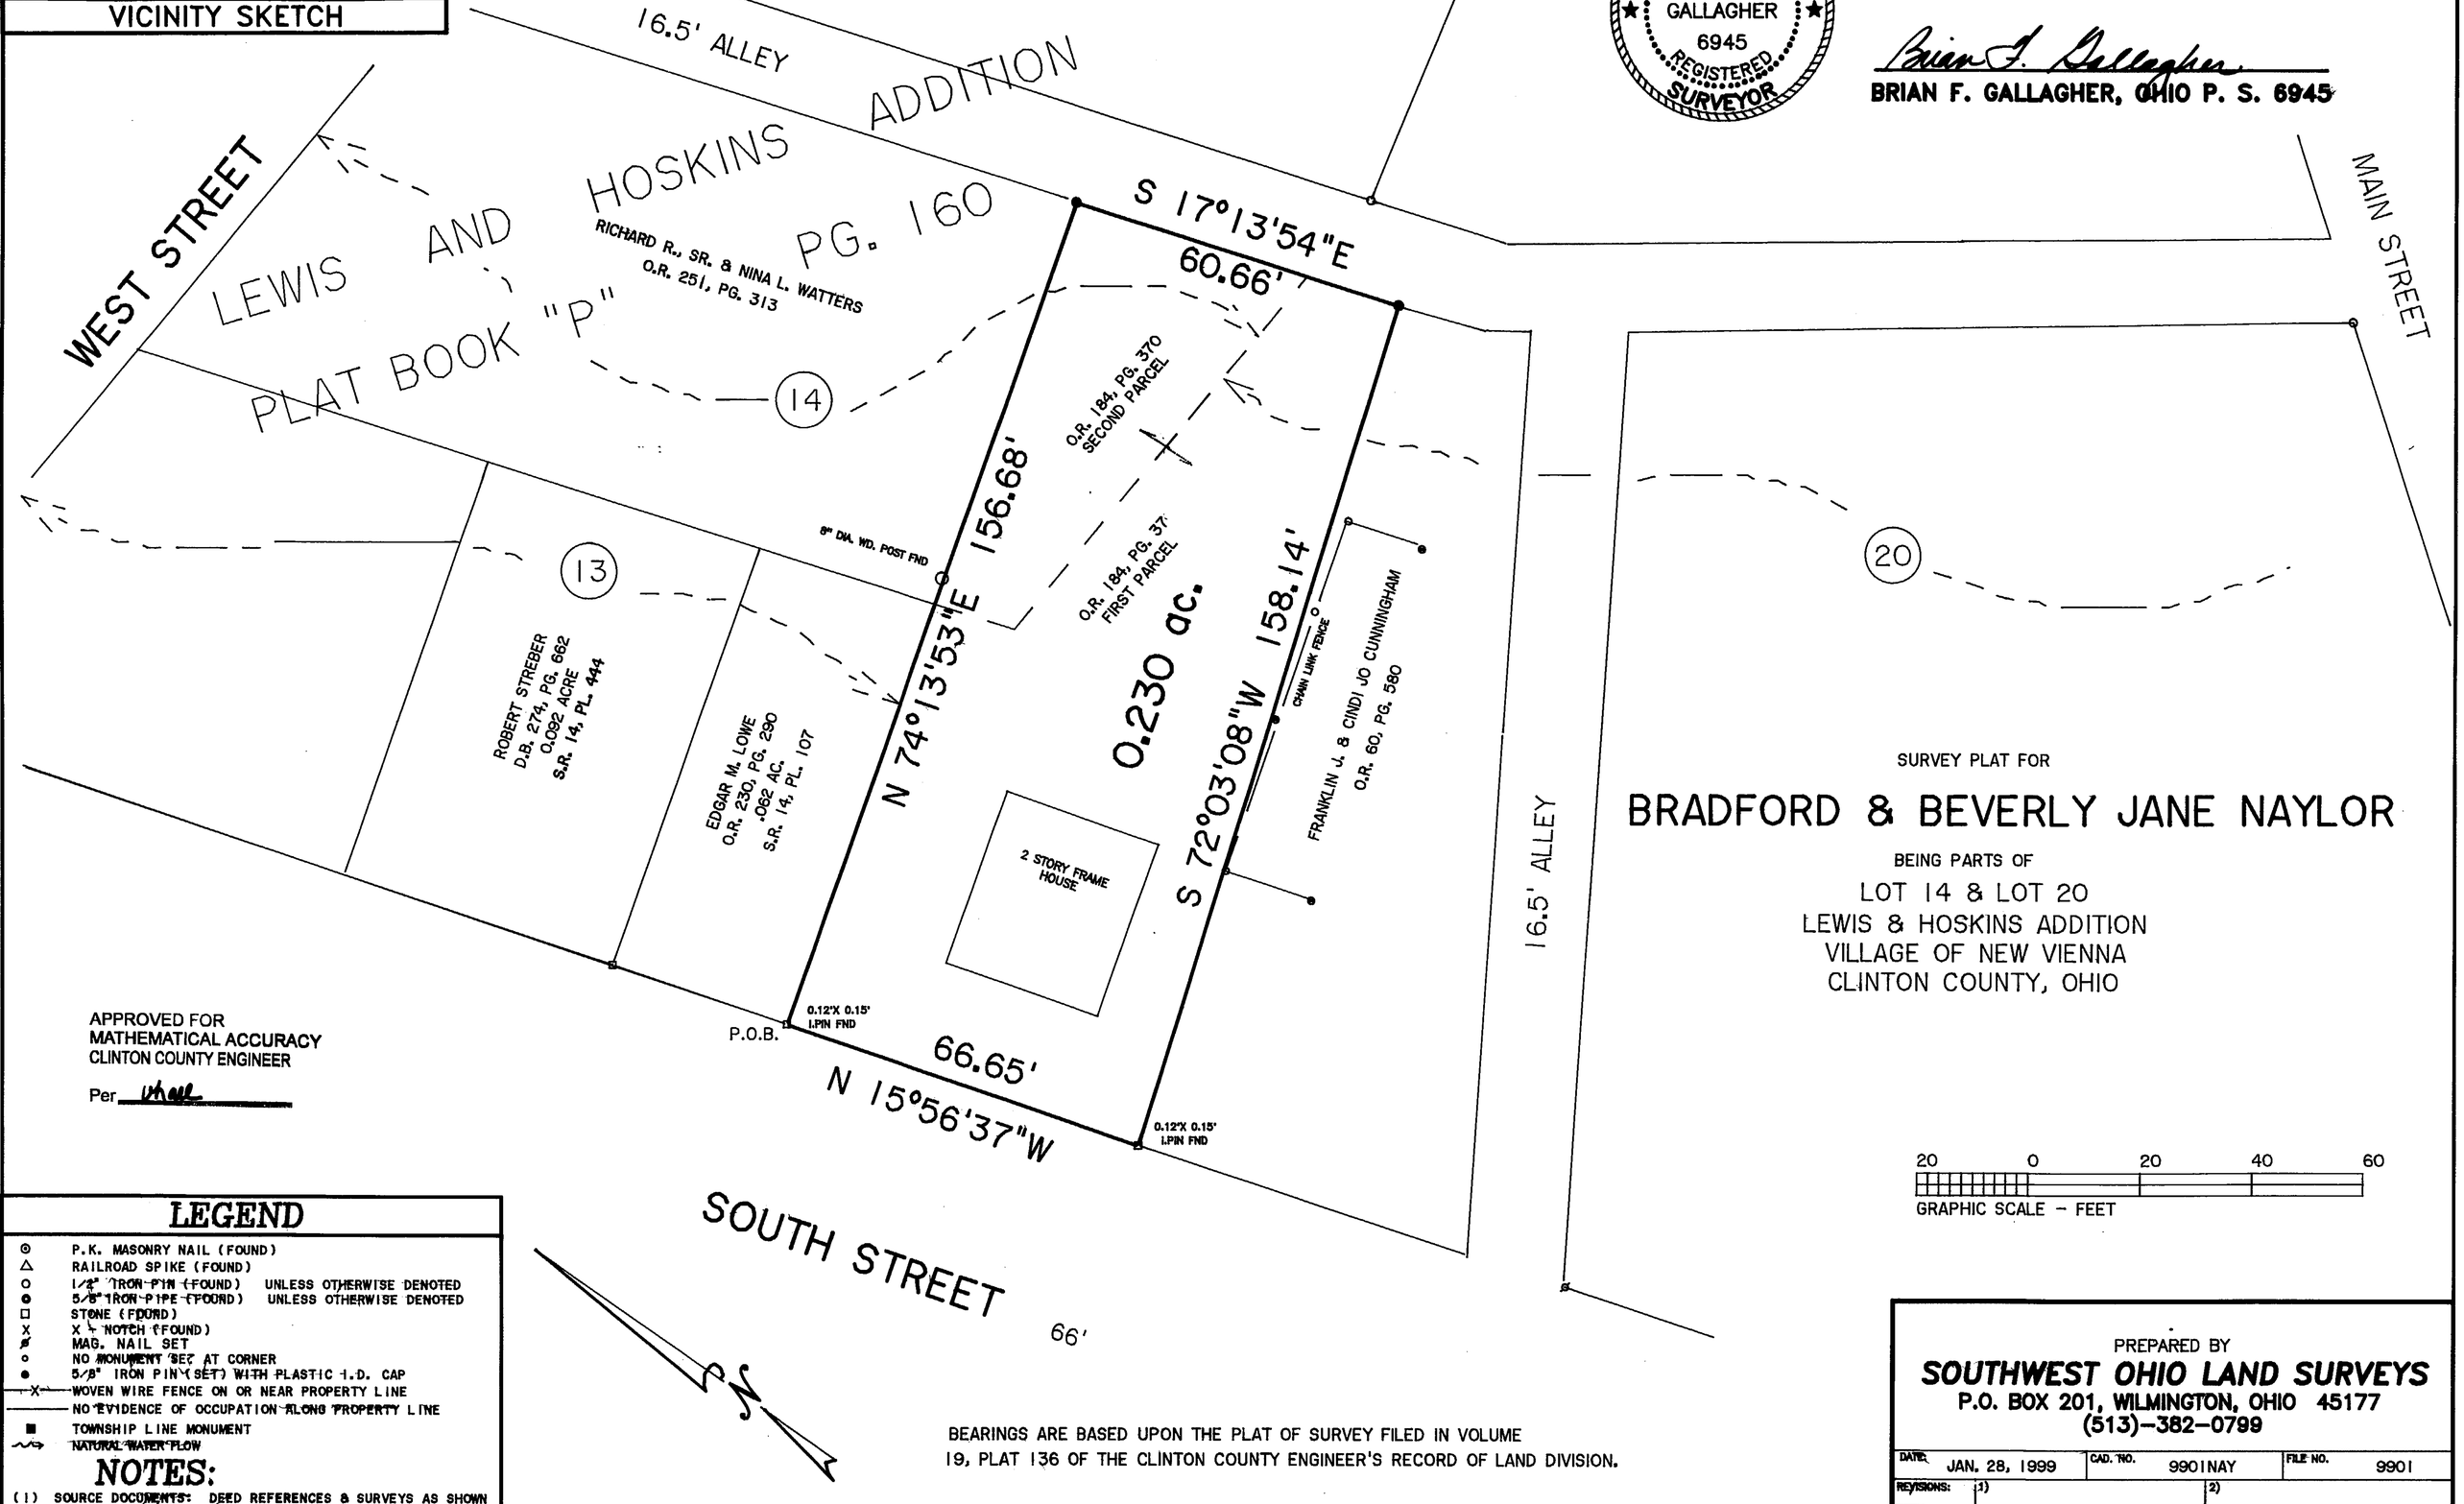

SURVEY PLAT FOR

BRADFORD & BEVERLY JANE NAYLOR

BEING PARTS OF
LOT 14 & LOT 20
LEWIS & HOSKINS ADDITION
VILLAGE OF NEW VIENNA
CLINTON COUNTY, OHIO

APPROVED FOR
MATHEMATICAL ACCURACY
CLINTON COUNTY ENGINEER
Per _____

20 0 20 40 60
GRAPHIC SCALE - FEET

LEGEND

- P.K. MASONRY NAIL (FOUND)
- RAILROAD SPIKE (FOUND)
- 1/2" IRON PIN (FOUND) UNLESS OTHERWISE DENOTED
- 5/8" IRON PIPE (FOUND) UNLESS OTHERWISE DENOTED
- STONE (FOUND)
- X - NOTCH (FOUND)
- MAG. NAIL SET
- NO MONUMENT SET AT CORNER
- 5/8" IRON PIN (SET) WITH PLASTIC I.D. CAP
- WOVEN WIRE FENCE ON OR NEAR PROPERTY LINE
- NO EVIDENCE OF OCCUPATION ALONG PROPERTY LINE
- TOWNSHIP LINE MONUMENT
- NATURAL WATER FLOW

NOTES:

(1) SOURCE DOCUMENTS: DEED REFERENCES & SURVEYS AS SHOWN
(2) MONUMENTS FOUND IN GOOD CONDITION AT TIME OF SURVEY

BEARINGS ARE BASED UPON THE PLAT OF SURVEY FILED IN VOLUME 19, PLAT 136 OF THE CLINTON COUNTY ENGINEER'S RECORD OF LAND DIVISION.

PREPARED BY
SOUTHWEST OHIO LAND SURVEYS
P.O. BOX 201, WILMINGTON, OHIO 45177
(513)-382-0799

DATE: JAN. 28, 1999	CAD. NO. 9901NAY		FILE NO. 9901
REVISIONS: 1)		2)	
SCALE: 1" = 20'	DRAWN BY: BFG		DRWG. NO. 18242301