CLINTON COUNTY ENGINEERS
RECORD OF LAND DIVISION

VOLUME 29 PLAT NO. 61
DATE July 8, 1998
SCALE 1" = 50'

DEED REFERENCE
OFFICIAL RECORDS
VOLUME 61 PAGE 360
TOWNSHIP UNION
MILITARY SURVEY NO. 1096

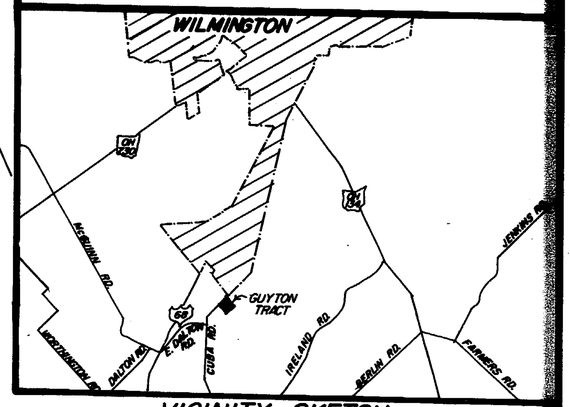

VICINITY SKETCH

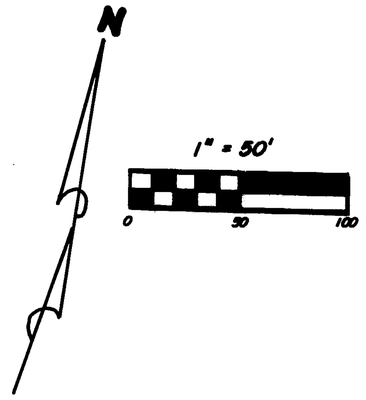

RECEIVED BY THE WILMINGTON CITY PLANNING COMMISSION
ON December 10 19 91.
Terri J. Martin
SECRETARY
APPROVED ON December 23 19 91.
Robert W. Holmes
CHAIRMAN PRO-TEM
Terri J. Martin
SECRETARY

APPROVED BY Robert D. Reed
DATE 11/27/91
CLINTON COUNTY HEALTH DEPARTMENT

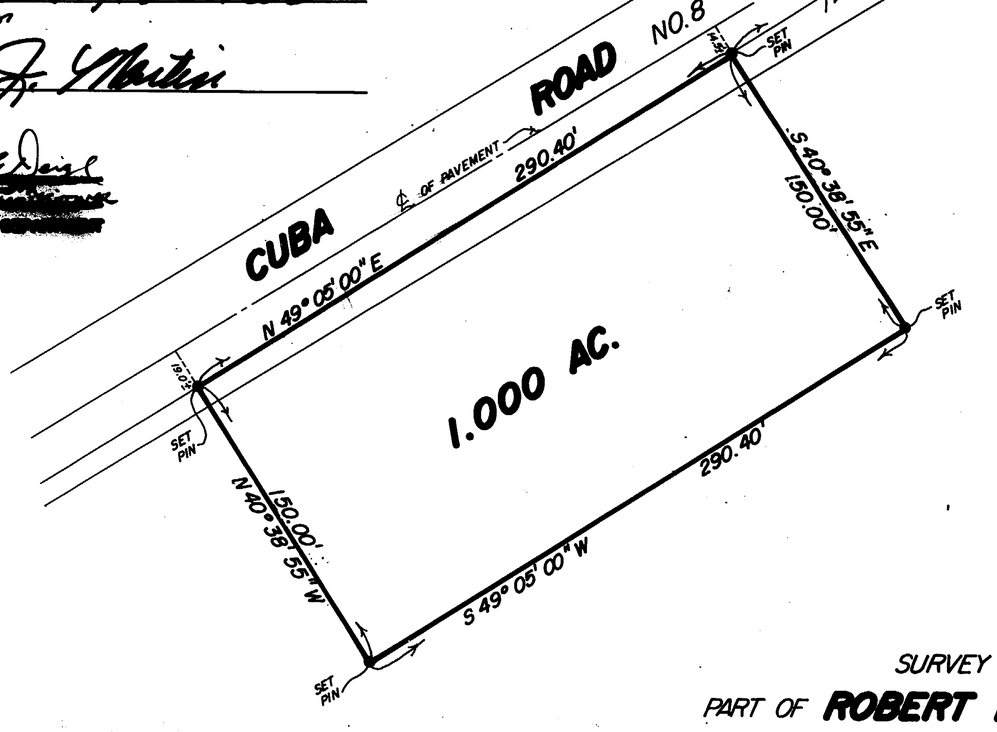

NOTES:

(1) "SET PIN" DENOTES 1/2"X 30" IRON PIN WITH PLASTIC CAP.

(2) —×—×—×— DENOTES EXISTING FENCE.

(3) BEARINGS WERE DERIVED FROM THE SURVEY OF THE 3.240 ACRE TRACT AS RECORDED IN VOLUME 13, PAGE 239, OF THE CLINTON COUNTY SURVEYORS RECORD.

SURVEY PLAT OF
PART OF **ROBERT D. GUYTON** LANDS
SITUATED IN
MILITARY SURVEY NO. 1096
UNION TOWNSHIP
CLINTON COUNTY, OHIO
FOR
TERRILYN CESTA

APPROVED FOR
MATHEMATICAL ACCURACY
CLINTON COUNTY ENGINEER
Per Melinda Diedenbrandt
July 8, 1998

APPROVED
CLINTON COUNTY ZONING DEPT
PER Neal N. Roberts
DATE 11/26/91 ZONED I-2

I HEREBY CERTIFY THIS TO BE A CORRECT PLAT OF A SURVEY MADE UNDER MY DIRECTION IN NOVEMBER, 1991.

Richard D. Roll
REGISTERED SURVEYOR NO. 4957

STATE OF OHIO
RICHARD D. ROLL
4957
REGISTERED
SURVEYOR

CLINCO
ENGINEERS ~ SURVEYORS
P.O. BOX 241
62 1/2 E. SUGARTREE ST. WILMINGTON, OHIO 45177

SCALE	DRAWN BY	CHECKED BY
1" = 50'	REC	RDR
DATE 11-21-91	DRWG.	C-6183