CLINTON COUNTY ENGINEER'S
RECORD OF LAND SURVEYS
VOLUME 30 PLAT 289
DEED REFERENCE: 4-18-00

O.R. Vol. 95, Page 546
O.R. Vol. 6, Pge 571
O.R. Vol. 287, Page 494
O.R. Vol. 45, Page 455

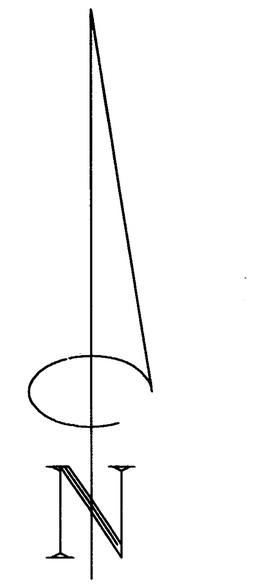

0 20 40 60 80
Graphic Scale: 1"=40'

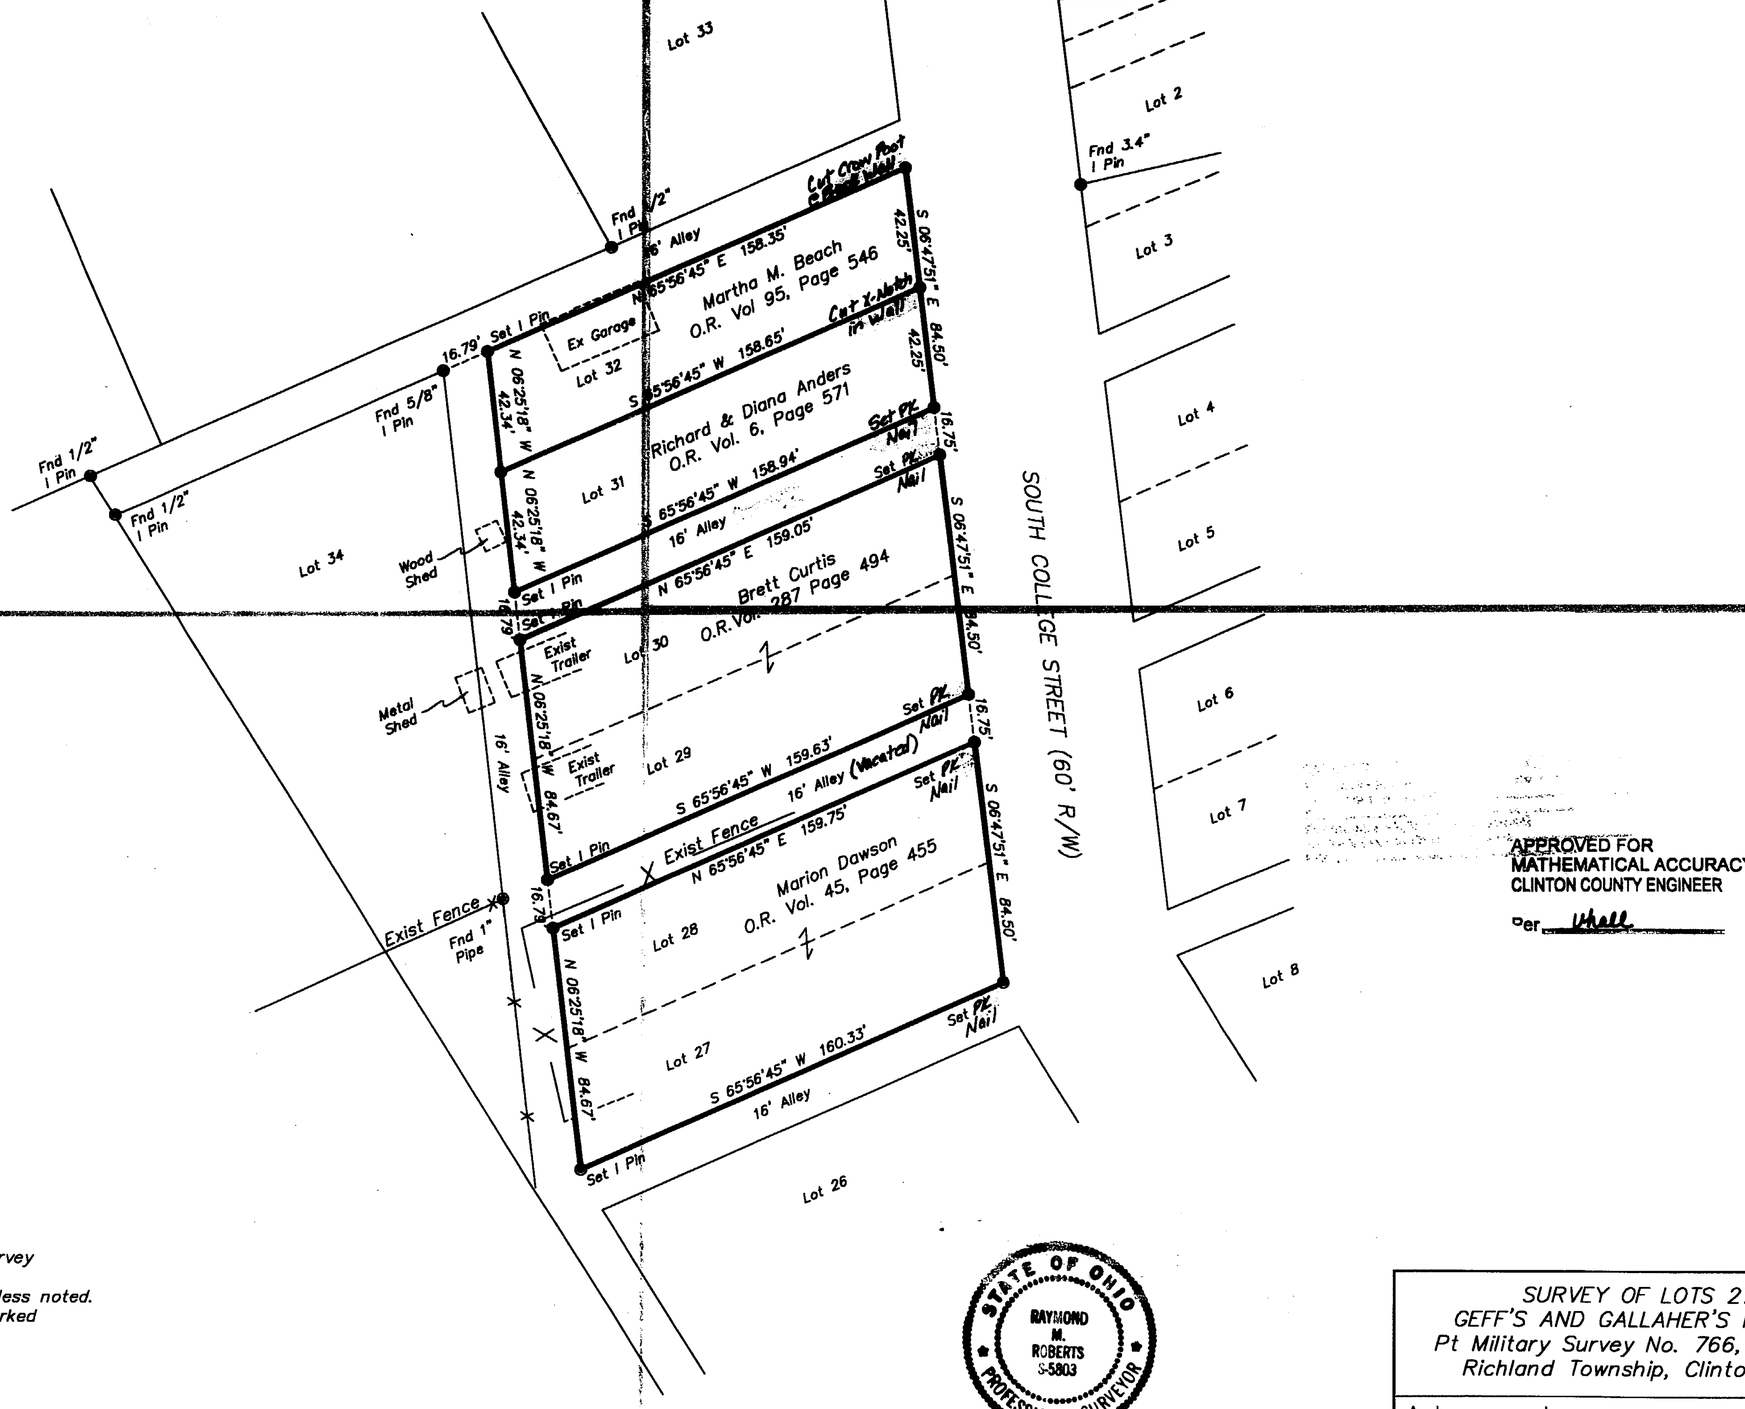

APPROVED FOR
MATHEMATICAL ACCURACY
CLINTON COUNTY ENGINEER

per _____

NOTES:
North based upon bearings as shown in Survey Volume 30, Plat No 152
Monumentation found in good condition, unless noted.
Set Iron Pins are 5/8" rebar with caps marked R.M. Roberts S-5803.
References used as shown.
Evidence of Occupation exists as shown.
All numbered lots are a part of Geff's and Gallaher's Park Addition.

STATE OF OHIO
RAYMOND M. ROBERTS S-5803
PROFESSIONAL SURVEYOR

7-7-00
Raymond M. Roberts Date
Ohio Registered Surveyor No. S-5803

Rev 4-1-00

SURVEY OF LOTS 27-32
GEFF'S AND GALLAHER'S PARK ADDITION
Pt Military Survey No. 766, Village of Sabina
Richland Township, Clinton County, Ohio

Advanced Surveying, LLC
4625 S.R. 68 North, Wilmington, Ohio, 45177
Phone (937)383-2677 FAX (937)383-2350

Date: March 30, 2000	Sheet 1 of 1
Scale: 1"=40'	Job No. 00-301

c: \sc2000\work\S0301Beach.dwg