CLINTON COUNTY ENGINEERS
RECORD OF LAND DIVISION

VOLUME 33 PLAT NO 225
DATE 8 27 03
SCALE 1 = 30

DEED REFERENCE
VOLUME O R 120 PAGE 5
TOWNSHIP CITY OF WILMINGTON
MILITARY SURVEY NO 2471

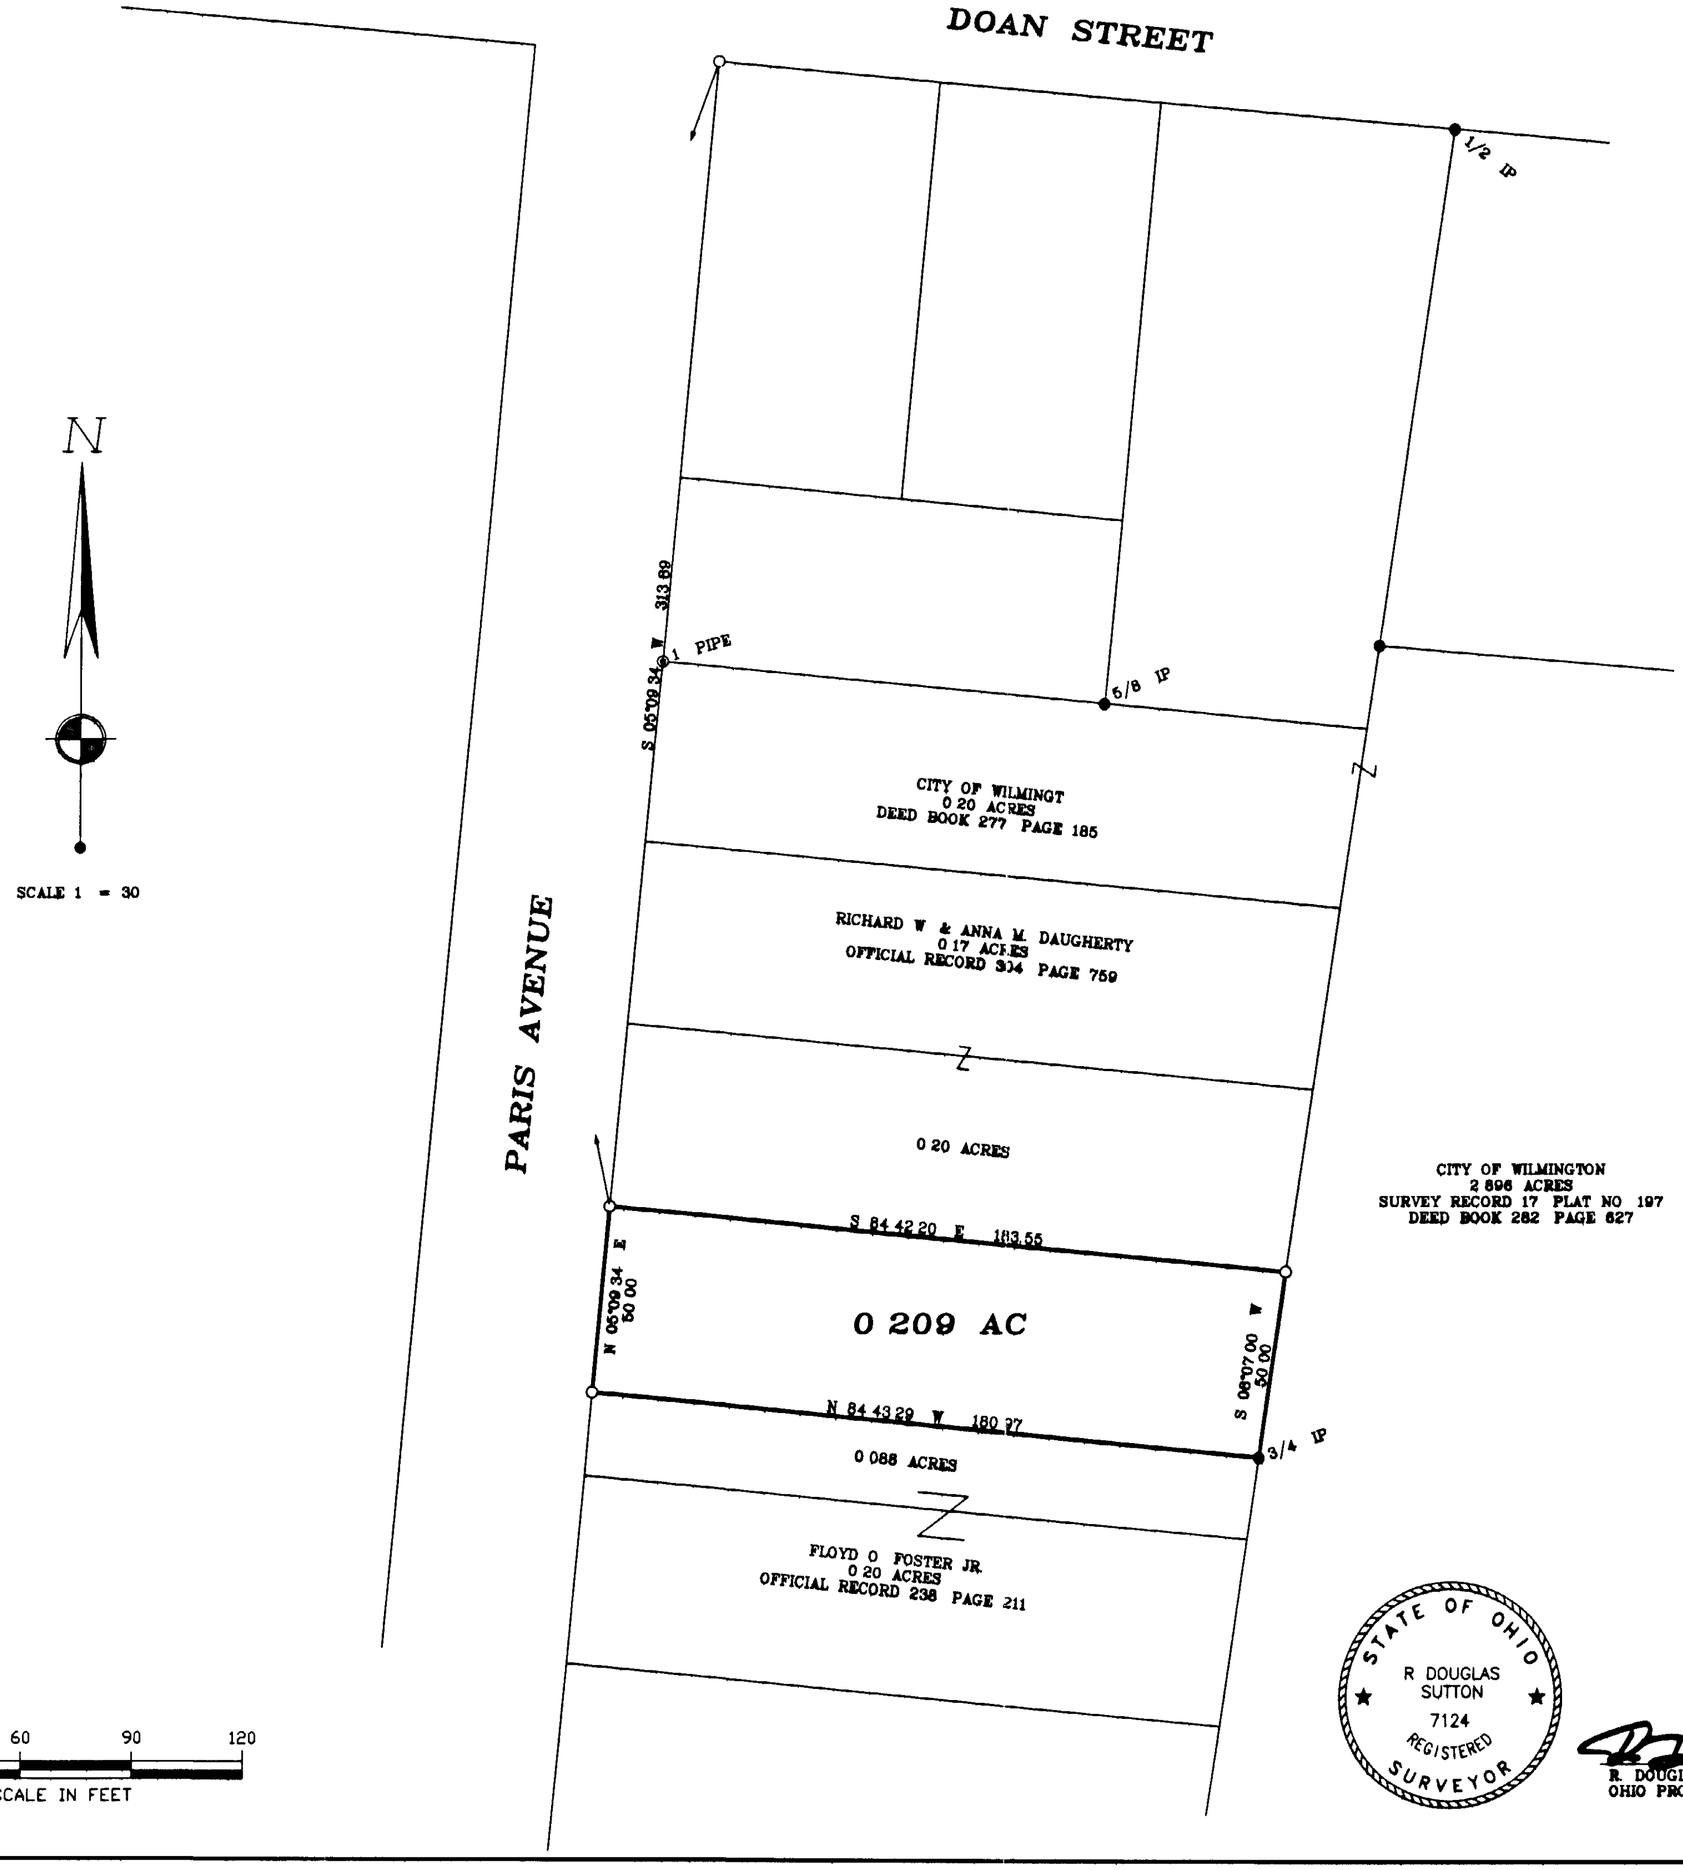

SURVEY PLAT OF THE LANDS OF
LUCILLE DUGGINS
SITUATED IN
VMS 2471
CITY OF WILMINGTON
CLINTON COUNTY OHIO

APPROVED FOR
MATHEMATICAL ACCURACY
CLINTON COUNTY ENGINEER
er

– MONUMENT LEGEND –
- ● Iron Pin (fd) iz pe plan
- ○ 5/8 OD Iron Pin (set) with yellow plastic p tamped "CLINCO & SUTTON"
- ● Iron Pipe (fd) OD siz pe plan
- ■ Stone (fd)
- ▲ Railroad Spike (fd)
- △ Railroad Spike (set)
- ● P K or Mag Nail (set)
- ■ Concrete Monument (fd)
- ○ PK or Mag Nail (fd)
- ◆ Bolt (fd) size pe plan
- Ø Post (fd) size per plan

NOTE: Bearings used are ba d on n assumed azimuth and are f purposes of angula measurement nly
Monuments found set are in good condition unless otherwis labeled
Deeds & Survey Records noted on drawing re source data fo this urvey

0 15 30 45 60 90 120
GRAPHIC SCALE IN FEET

STATE OF OHIO
R DOUGLAS SUTTON
7124
REGISTERED SURVEYOR

R. DOUGLAS SUTTON
OHIO PROFESSIONAL SURVEYOR NO 7124

Clinco & Sutton SURVEYORS
61 SOUTH MULBERRY ST
WILMINGTON OH 45177

JOB NO 03421
DRWG NO E:\2003\03421
DATE AUGUST, 2003