PLAT OF SURVEY FOR

HERBERT M. & JULIA M. DESKINS

SITUATED IN
MILITARY SURVEY NUMBER 3342
VILLAGE OF BLANCHESTER
CLINTON COUNTY
OHIO

VOLUME 34 PLAT NO. 07
CLINTON COUNTY ENGINEER'S
RECORD OF LAND SURVEY'S 12-22-03

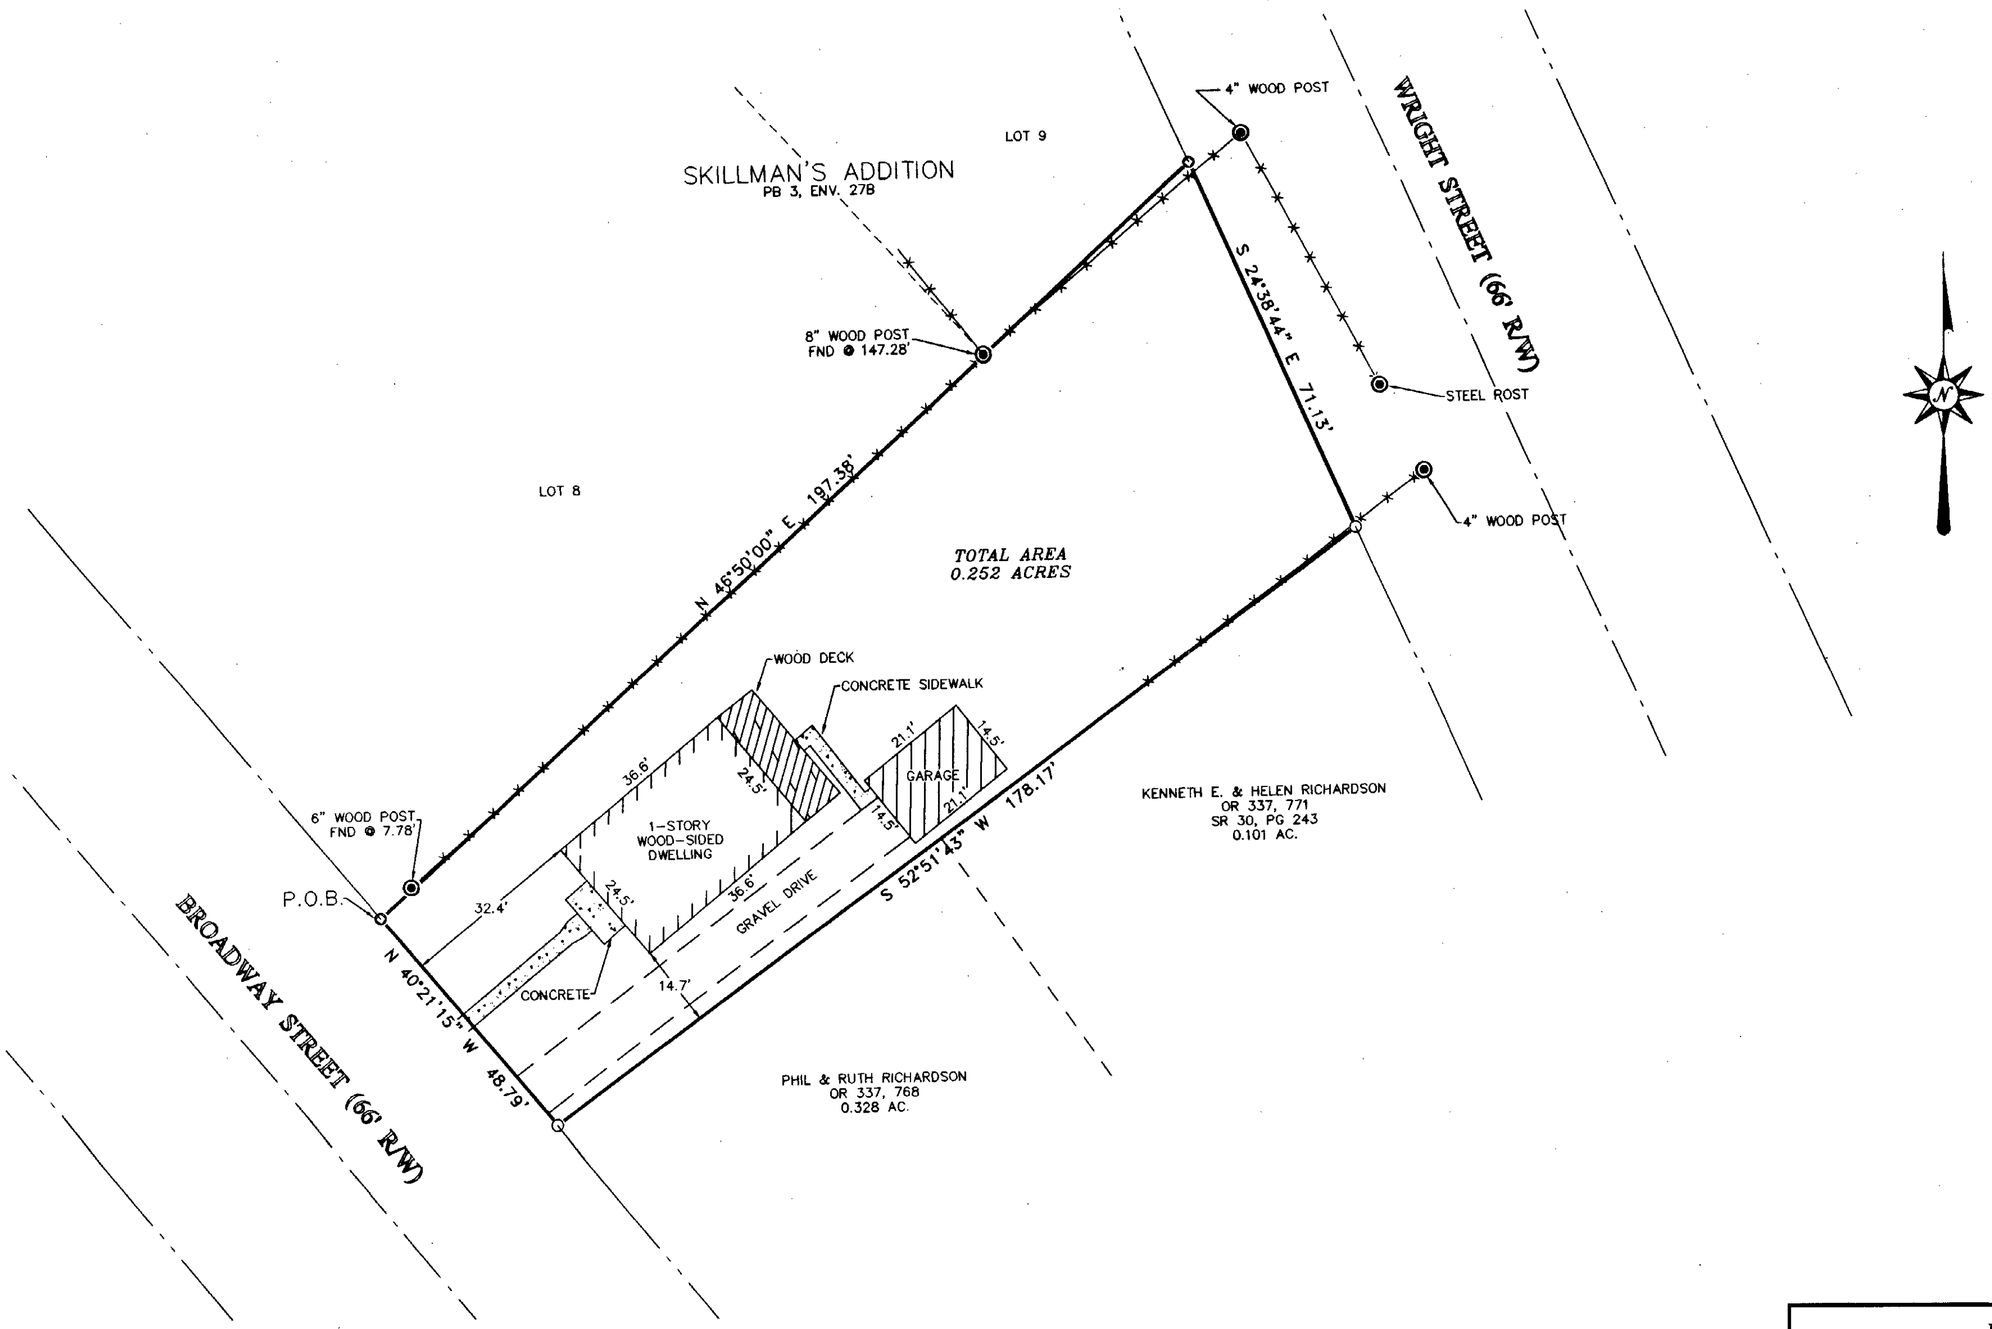

DEED REFERENCE
HERBERT M. & JULIA M. DESKINS
OR 298, PAGE 552
0.25 ACRES

LEGEND
STANDARD SYMBOLS THAT MAY APPEAR ON THIS DRAWING:

- IP FOUND-1/2"
- IP FOUND-5/8"
- WOOD POST
- FENCE LINE

MATHEW [illegible]
CLINTON COUNTY ENGINEER

NOTES:

BASIS OF BEARINGS N 46°50'00" W FROM P.B. 3, ENV. 27B.

DEED RECORDS AS SHOWN ON PLAT ARE SOURCE DOCUMENT.

OCCUPATION IN GENERAL FITS SURVEY.

ALL MONUMENTS IN GOOD CONDITION.

STATE OF OHIO
M. ERNIE BLANKENSHIP
S-8206
REGISTERED PROFESSIONAL SURVEYOR

I HEREBY CERTIFY THIS TO BE A CORRECT PLAT OF A SURVEY MADE UNDER MY DIRECTION IN DECEMBER, 2003.

M. ERNIE BLANKENSHIP, PS 8206

0' 20' 40' 60'
SCALE: 1"= 20'

PLAT OF SURVEY

HERBERT M. & JULIA M. DESKINS
623 SOUTH BROADWAY STREET
BLANCHESTER, OHIO 45107

BLANKENSHIP & ASSOCIATES, INC.
CIVIL ENGINEERS ~ LAND SURVEYORS
115 W. MAIN STREET
WILMINGTON, OHIO 45177
TELEPHONE: (937) 382-0704
FACSIMILE: (937) 382-0704

DATE: DECEMBER, 2003
JOB NO. 03-619S
SCALE: 1" = 20'
FILENAME: EXEC/LYNCH