RECEIVED FOR RECORD: March 29, 2005
TIME RECORDED: 3:26 PM
BOOK NO: 8 PAGE NO: 125-C
FEE: $ 40.00
SANDRA K. WILT
Recorder
Clinton County, OH

CLINTON COUNTY ENGINEERS
RECORD OF LAND DIVISION
VOLUME 35 PLAT NO. 25
DATE: 3-31-05
SCALE: 1" = 60'
DEED REFERENCE
VOLUME O.R. 474 PAGE 484
TOWNSHIP GREEN
MILITARY SURVEY NO. 1090

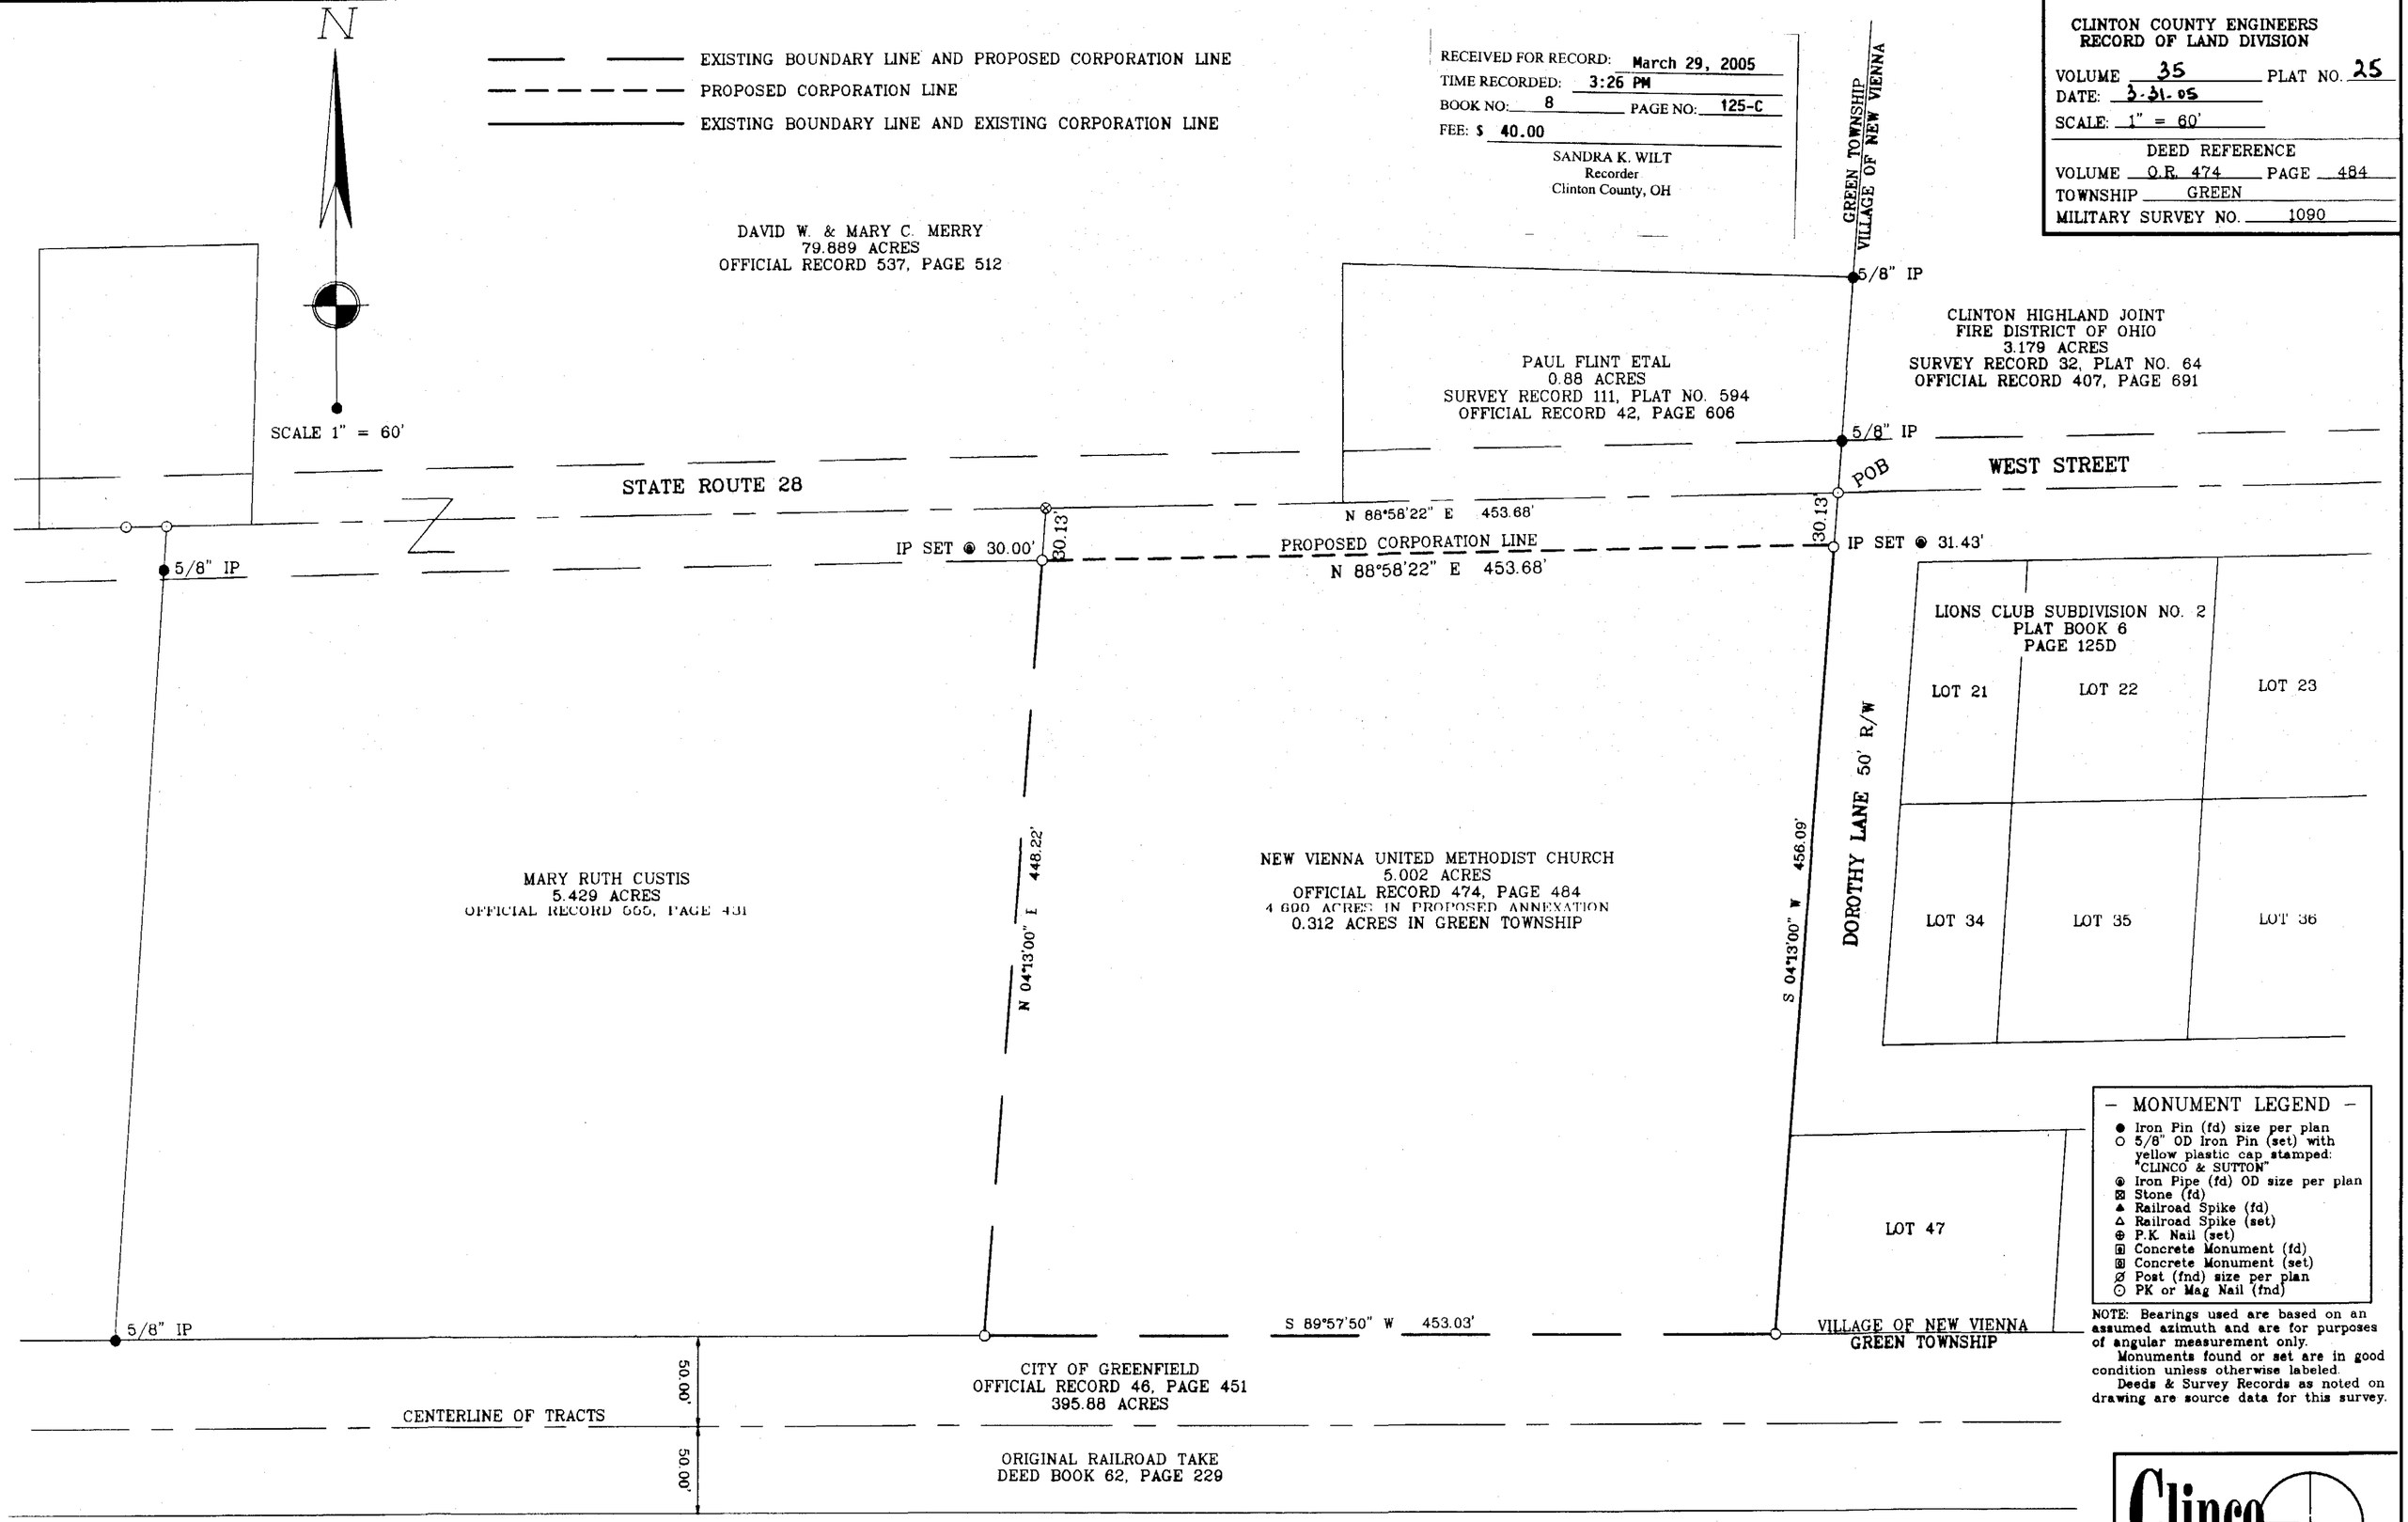

– MONUMENT LEGEND –
- ● Iron Pin (fd) size per plan
- ○ 5/8" OD Iron Pin (set) with yellow plastic cap stamped: "CLINCO & SUTTON"
- ⊗ Iron Pipe (fd) OD size per plan
- ⊠ Stone (fd)
- ▲ Railroad Spike (fd)
- △ Railroad Spike (set)
- ⊕ P.K. Nail (set)
- ▣ Concrete Monument (fd)
- ▣ Concrete Monument (set)
- Ø Post (fnd) size per plan
- ⊙ PK or Mag Nail (fnd)

NOTE: Bearings used are based on an assumed azimuth and are for purposes of angular measurement only.
Monuments found or set are in good condition unless otherwise labeled.
Deeds & Survey Records as noted on drawing are source data for this survey.

ANNEXATION PLAT TO THE VILLAGE OF NEW VIENNA OF THE LANDS OF THE
NEW VIENNA UNITED METHODIST CHURCH
SITUATED IN
VMS 1090
GREEN TOWNSHIP
CLINTON COUNTY, OHIO

0 30 60 90 120 180 240
GRAPHIC SCALE IN FEET

APPROVED FOR
MATHEMATICAL ACCURACY
CLINTON COUNTY ENGINEER
Per _____

STATE OF OHIO
R DOUGLAS SUTTON
7124
REGISTERED
SURVEYOR

R. DOUGLAS SUTTON
OHIO PROFESSIONAL SURVEYOR NO. 7124

Clinco & Sutton SURVEYORS
61 SOUTH MULBERRY ST.
WILMINGTON, OH 45177

JOB NO. E:\2003\03308
DRWG NO. 03308/ANNEX
DATE: MARCH 2005