CLINTON COUNTY ENGINEERS
RECORD OF LAND SURVEYS
VOLUME 36 PLAT 207

1-4-07

DEED REFERENCE ____ PAGE____

APPROVED FOR MATHEMATICAL ACURACY
Clinton County Engineer
Per:
Date: 1-4-07

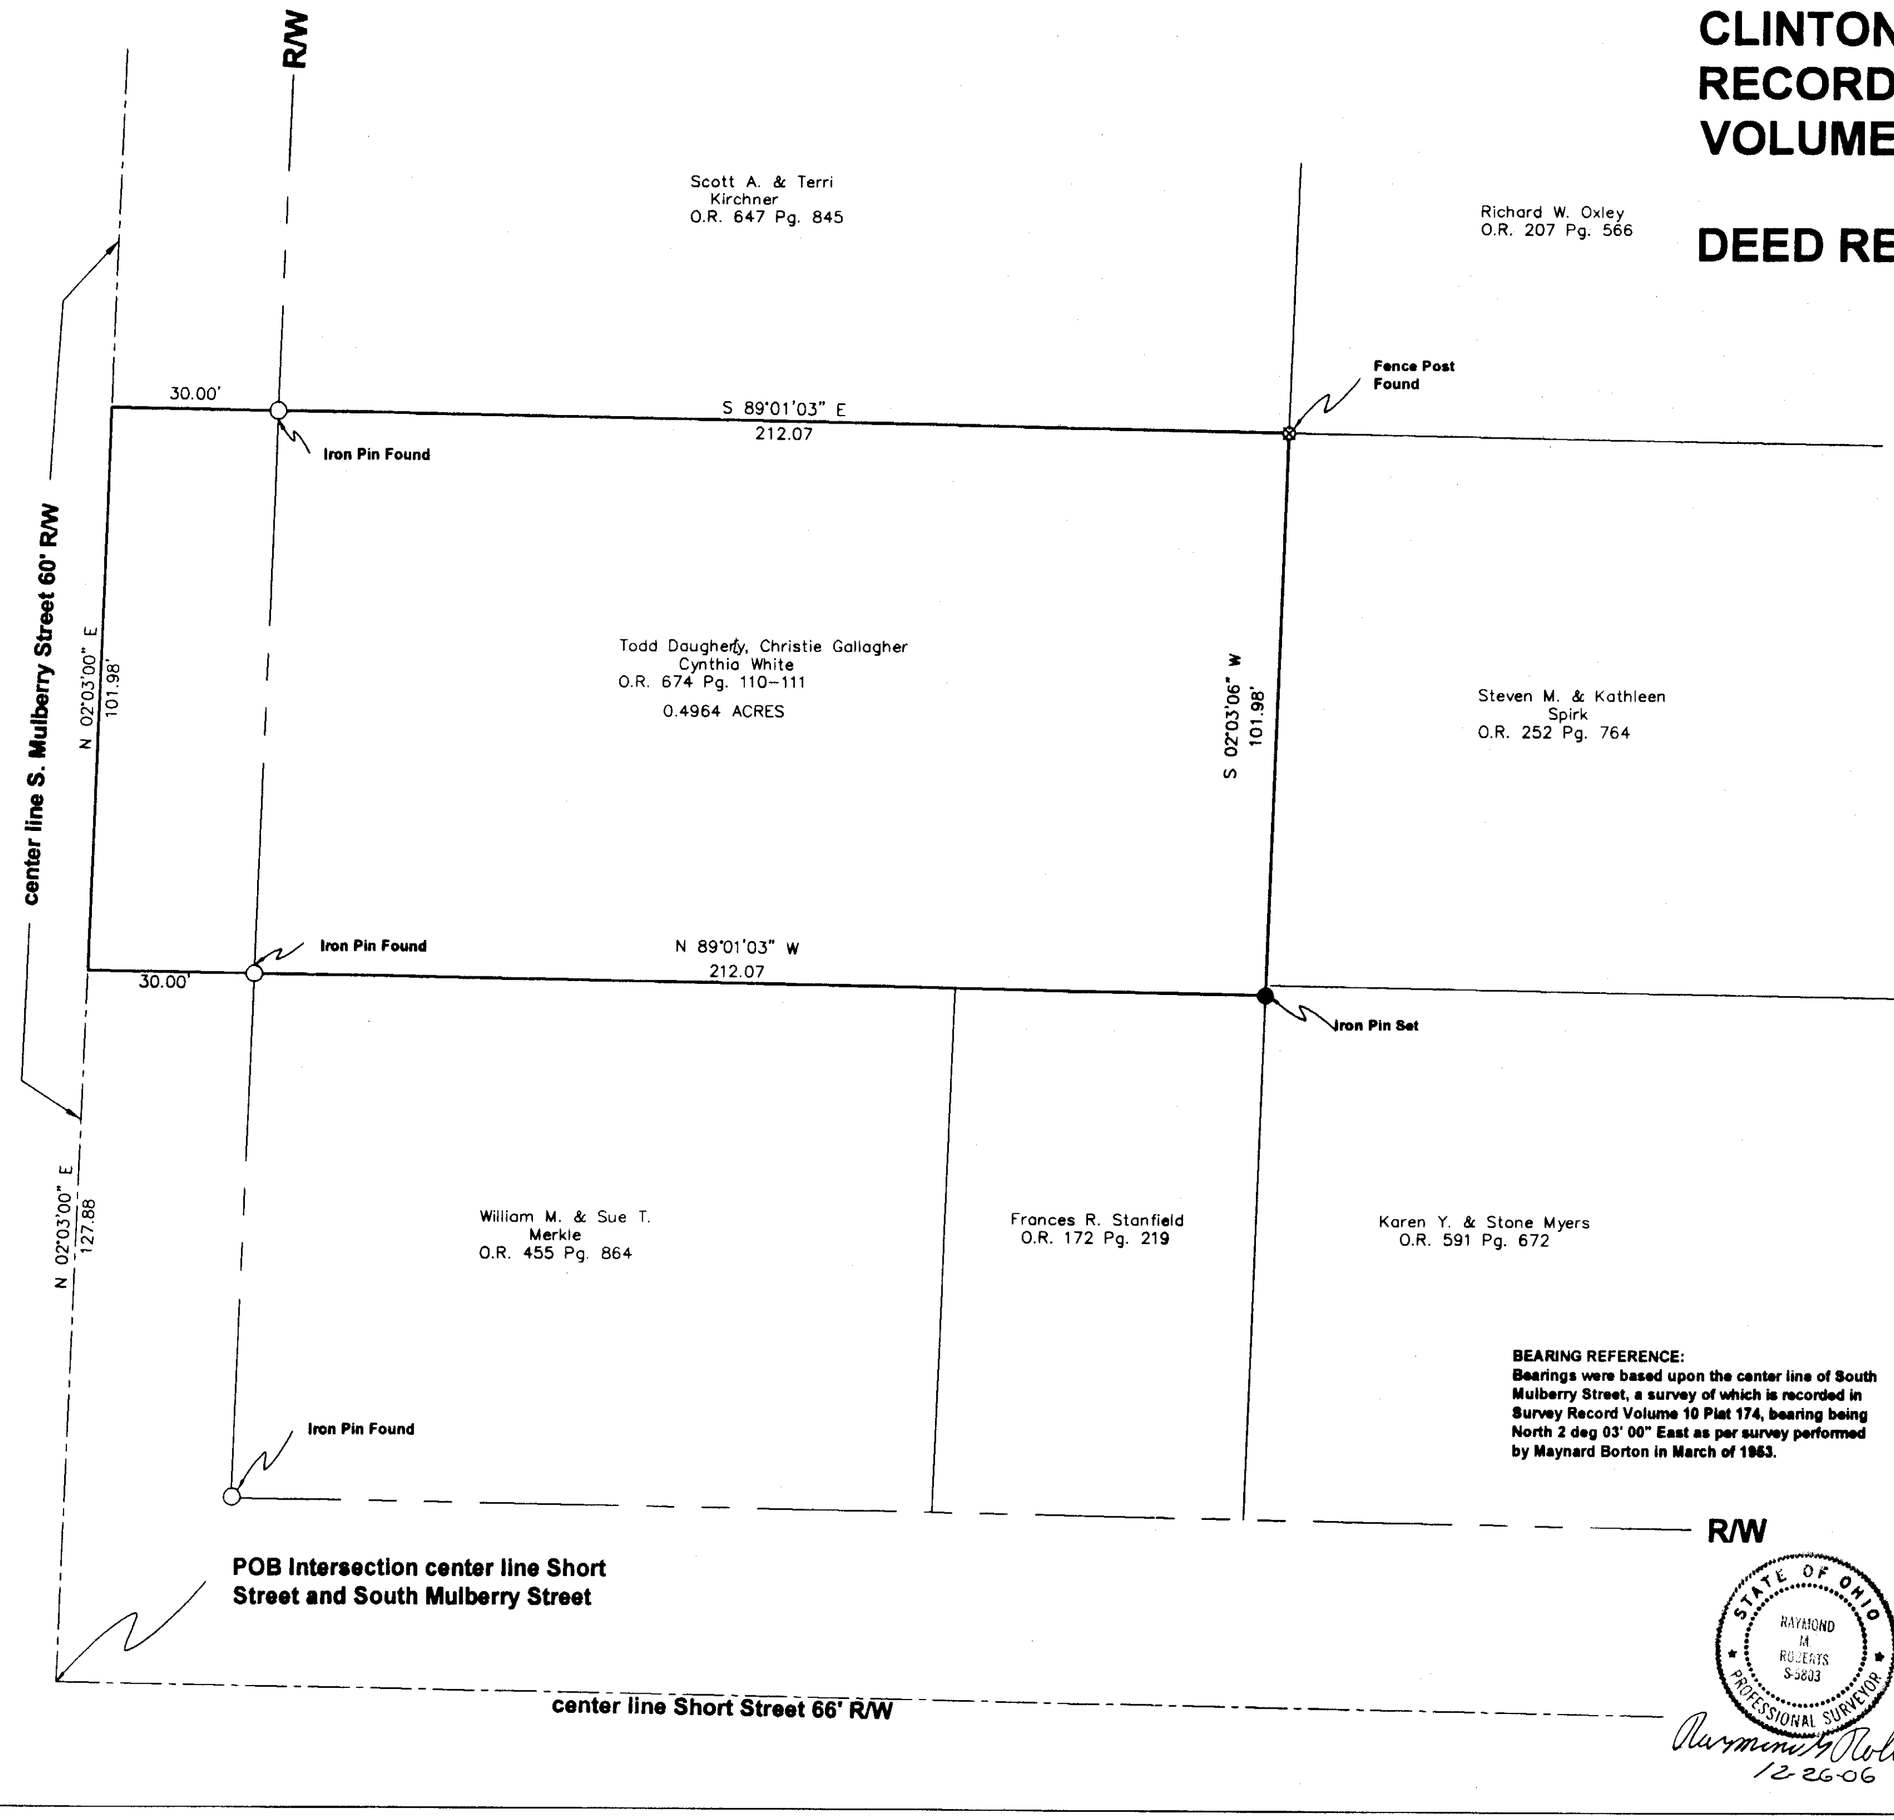

N

W E

S

Survey Notes:
(1) Deed References and Survey Records are as shown.
(2) All monumentation found is in good condition unless noted.
(3) Occupation exist as shown.

0' 20' 40' 60'

BEARING REFERENCE:
Bearings were based upon the center line of South Mulberry Street, a survey of which is recorded in Survey Record Volume 10 Plat 174, bearing being North 2 deg 03' 00" East as per survey performed by Maynard Borton in March of 1953.

STATE OF OHIO
RAYMOND M. ROBERTS S-5803
PROFESSIONAL SURVEYOR

12-26-06

Advanced Surveying LLC
4625 U.S. 68 North
Wilmington, Ohio 45177
Phone 937-383-2677 Fax 937-383-2350

Survey of the Lands of:
Todd Daugherty, Christie Gallagher and Cynthia White

DRAWN R.M.R.	DATE 12/11/06	Situated in M.S. 2471, City of Wilmington, Extension, Clinton County, Ohio
APPROVED	DATE	
SCALE 1" = 20'	SHEET	PROJECT NO. 06-1105