LOT SURVEY - 6.434 ACRES

Situated in the State of Ohio, County of Clinton, City of Wilmington, and being a part of Military Survey No. 2741

SURVEYORS REC
BOOK 37 Page 180
3-25-08

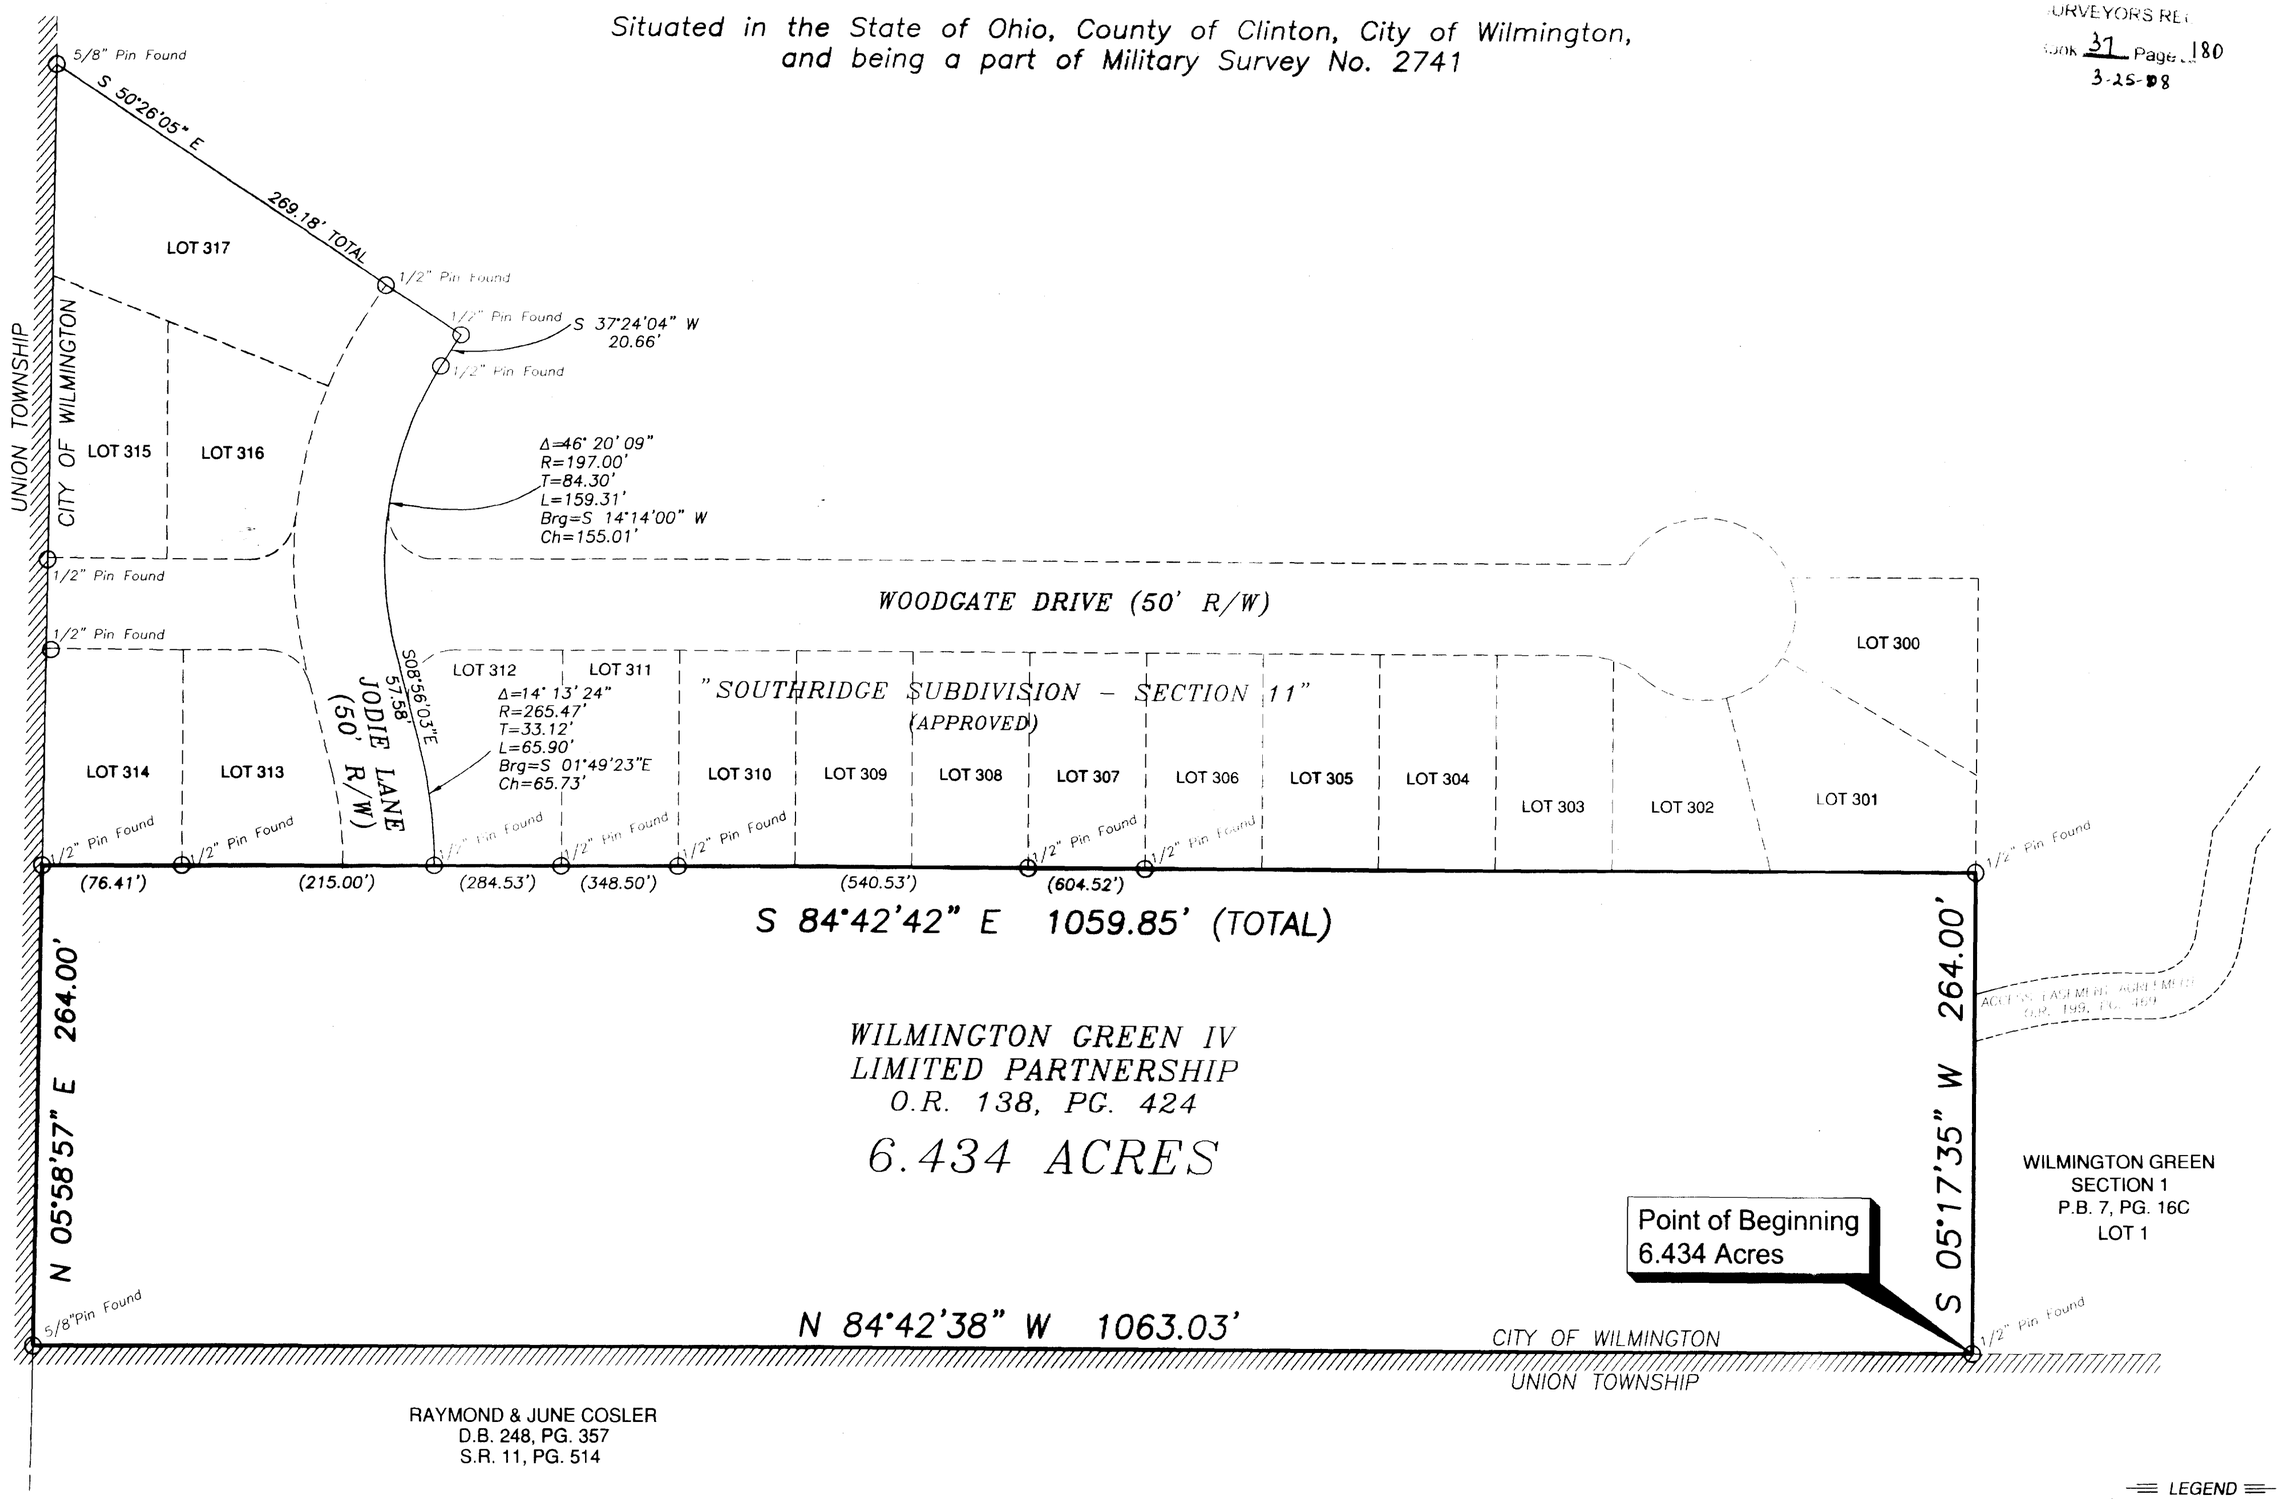

LEGEND

○ - Iron Pin Found

APPROVED FOR MATHEMATICAL ACCURACY
Clinton County Engineer
Per:
Date:

BASIS OF BEARINGS:

BEARINGS SHOWN HEREON ARE BASED ON THE BEARINGS OF RECORD FOR THE WILMINGTON GREEN IV LIMITED PARTNERSHIP, PARCEL ONE, 6.434 ACRE, AS RECORDED IN OFFICIAL RECORD VOLUME 138, PAGE 424.

SCALE 1"=60'
0 60' 120'

PERTINENT DOCUMENTS USED
Flood Insurance Rate Map
Panel Number 390075 0005 C (Zone C)
(Date August 24, 1979.
Clinton County Tax Maps
All Recorded Information shown were used as source documents.

This Survey Prepared For: WILMINGTON GREEN LIMITED PARTNERSHIP

JEREMY L. VAN OSTRAN P.S. 8283

08-001/dwg/08-001/6.434 Ac.

REVISED

DRAWN: MJM
CHECKED: JLV
F.B.

Jobes Henderson & ASSOCIATES
Breaking Ground | Breaking Boundaries
Tel: 740.344.5451
Fax: 740.344.5746
59 Grant Street
Newark, Ohio 43055
www.jobeshenderson.com

DATE: 03-21-08 ORDER NO. 08-001