SURVEYOR'S REF. 37 Page 26

NOTES: THE LOCATION OF THE UNDERGROUND UTILITIES SHOWN ON THE PLANS ARE OBTAINED FROM THE OWNER OF THE UTILITIES AS REQUIRED BY SECTION 153.64 O.R.C.

REFERENCE POINT INFORMATION IS CONTAINED IN THE CONSTRUCTION PLAN.

CLI-73-08.34
VIRGINIA MILITARY DISTRICT
UNION TOWNSHIP
M.S. No. 1088
CLINTON COUNTY, OHIO

NOTE: ALL IRON PINS SET ARE ¾" x 30" WITH 2" DIA. ALUMINUM CAP STAMPED 'WOOLPERT ODOT R/W D-8'

STRUCTURE KEY

- RESIDENTIAL
- COMMERCIAL
- OUT-BUILDING

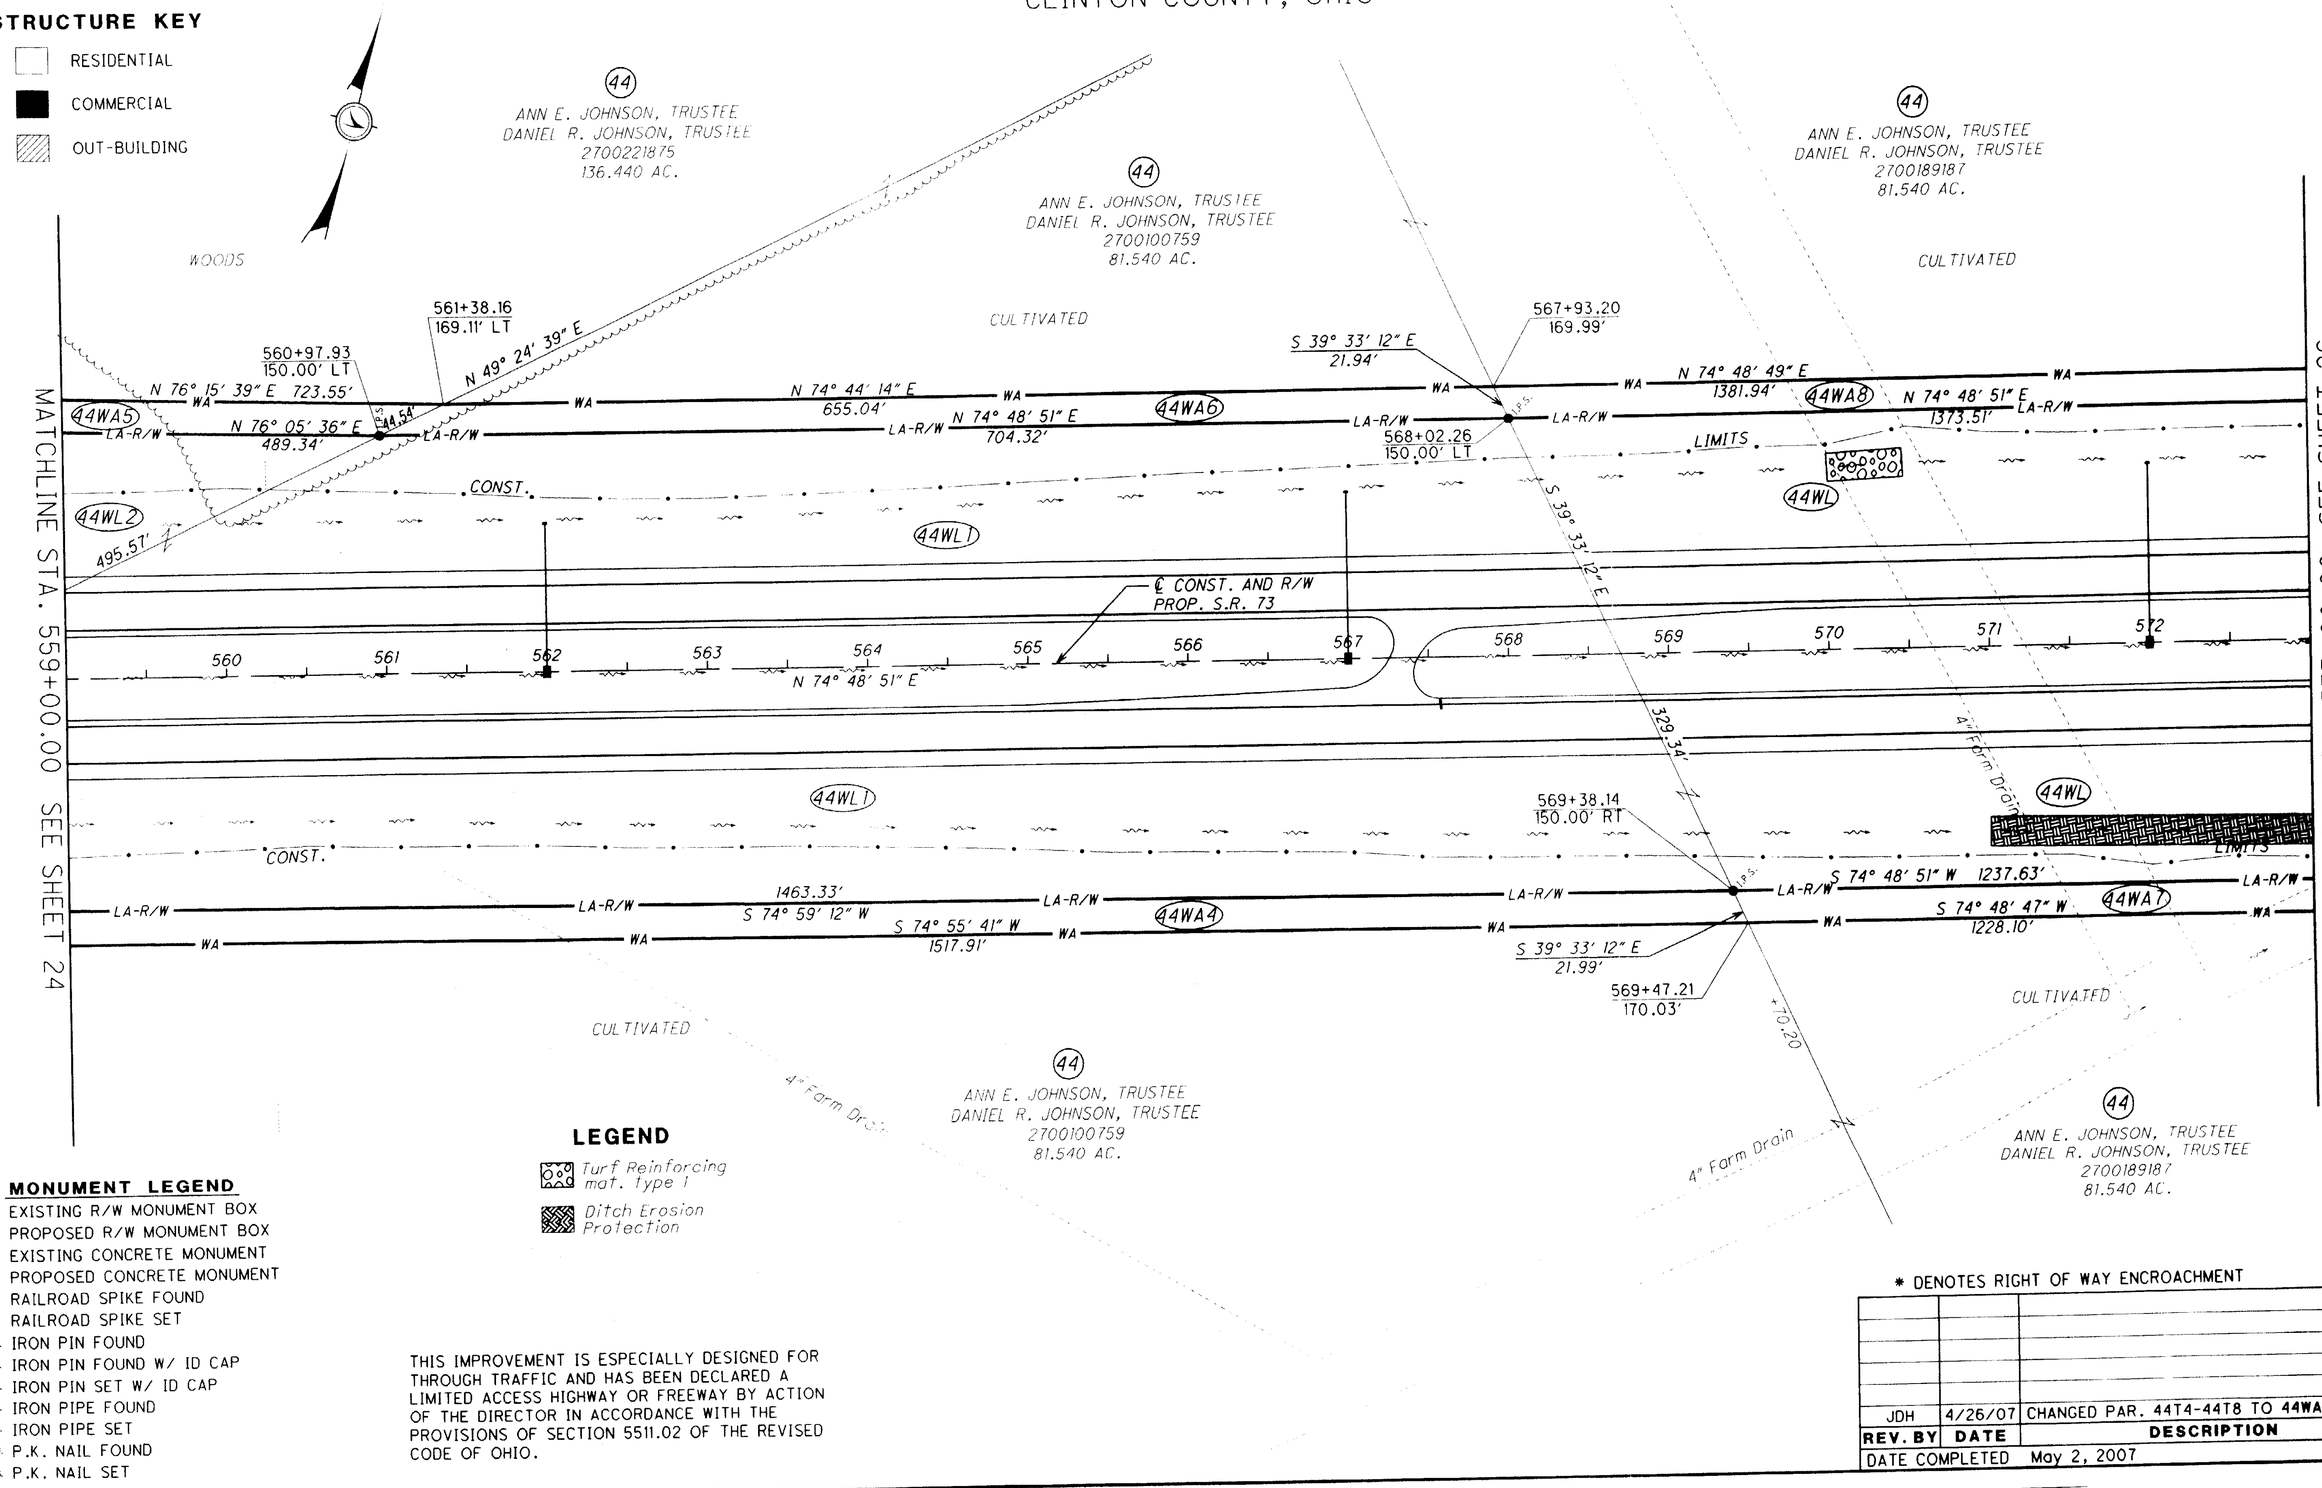

LEGEND

- Turf Reinforcing mat. type 1
- Ditch Erosion Protection

MONUMENT LEGEND

- EXISTING R/W MONUMENT BOX
- PROPOSED R/W MONUMENT BOX
- EXISTING CONCRETE MONUMENT
- PROPOSED CONCRETE MONUMENT
- RAILROAD SPIKE FOUND
- RAILROAD SPIKE SET
- I.P.F. IRON PIN FOUND
- I.P.F. IRON PIN FOUND W/ ID CAP
- I.P.S. IRON PIN SET W/ ID CAP
- P.F. IRON PIPE FOUND
- P.S. IRON PIPE SET
- P.K.F. P.K. NAIL FOUND
- P.K.S. P.K. NAIL SET

THIS IMPROVEMENT IS ESPECIALLY DESIGNED FOR THROUGH TRAFFIC AND HAS BEEN DECLARED A LIMITED ACCESS HIGHWAY OR FREEWAY BY ACTION OF THE DIRECTOR IN ACCORDANCE WITH THE PROVISIONS OF SECTION 5511.02 OF THE REVISED CODE OF OHIO.

* DENOTES RIGHT OF WAY ENCROACHMENT

REV. BY	DATE	DESCRIPTION
JDH	4/26/07	CHANGED PAR. 44T4-44T8 TO 44WA4-44WA8
DATE COMPLETED	May 2, 2007	

HORIZONTAL SCALE IN FEET

PID NO. 78570

R/W DESIGNER MJW
R/W REVIEWER SWN

RIGHT OF WAY PLAN
STA 559+00 TO STA 573+00

CLI-73-08.34

25 / 37

C:\SV\PROJ\63484 CLI-73-1180\78570\row\sheets\78570RP004.dgn