SURVEYORS RECORD
Book 38 Page 26
12-23-2008

CLINTON COUNTY
UNION TOWNSHIP
V.M.S. 1338 AND 2471

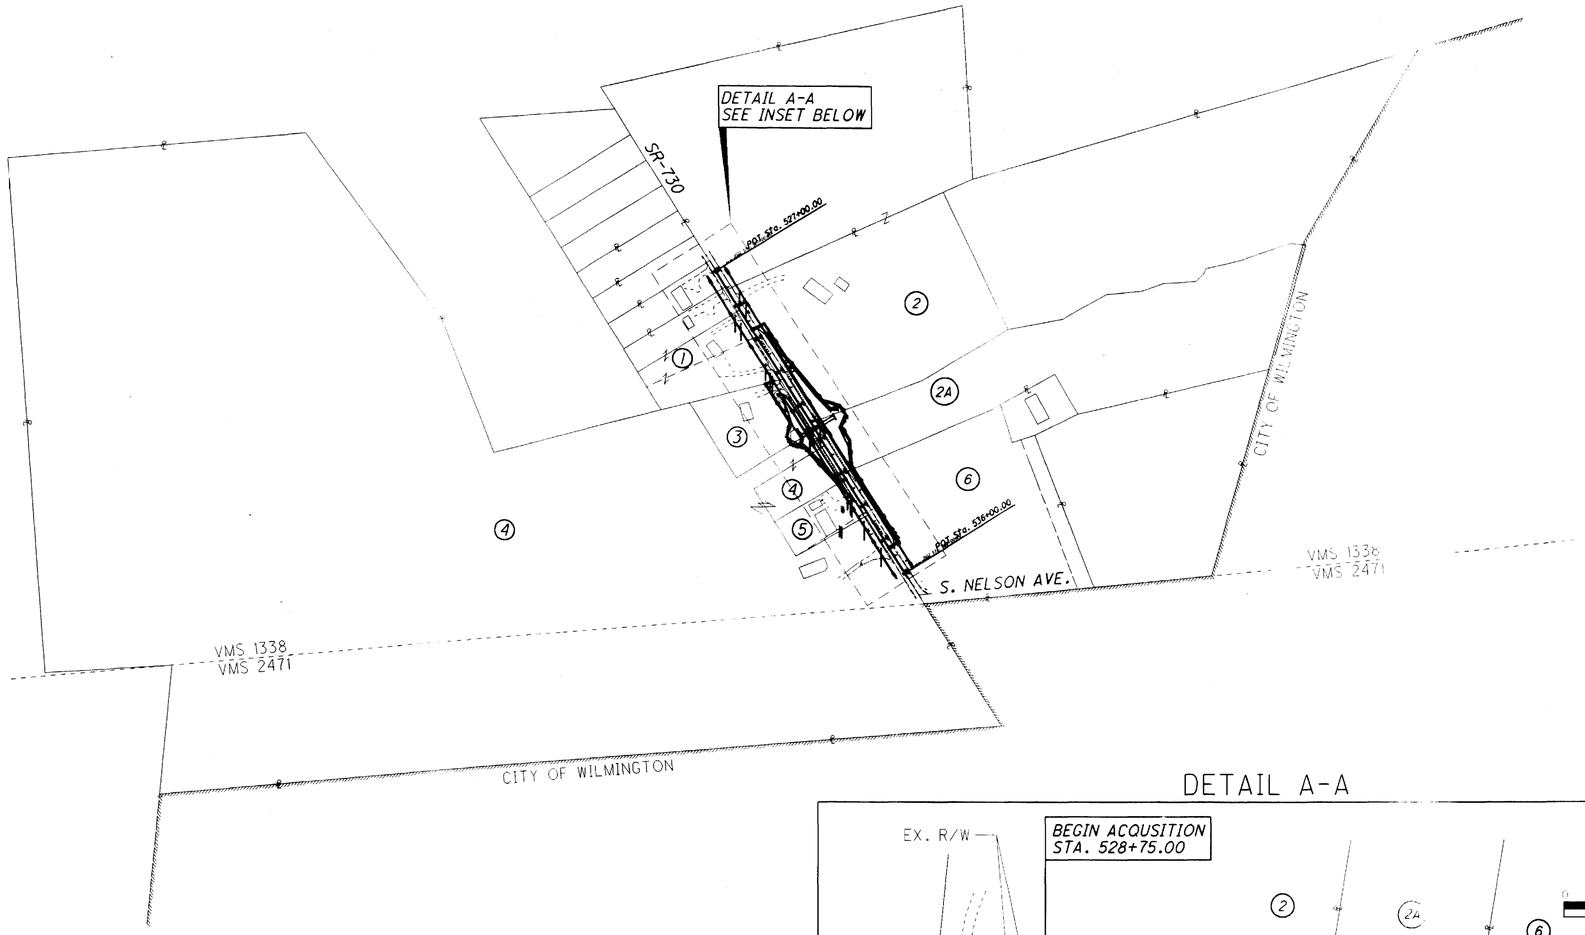

OWNERSHIP NAME AND NUMBER

(1) *Richard L Riley and Sharon A Riley*

(2) *William F. McCoy II & Meredith McCoy*

(2A) *Matthew McCoy*

(3) *David E Gordley*

(4) *Mikula J Gordley*
Larry Lee Gordley
Douglas Stephen Gordley
David Earl Gordley
Linda Puckett
Dustin Neal McDermott
Jacob Douglas McDermott
Ryan Lee McDermott

(5) *Mikula J Gordley and Linda M Gordley*

(6) *Landrum Oil*

DETAIL A-A

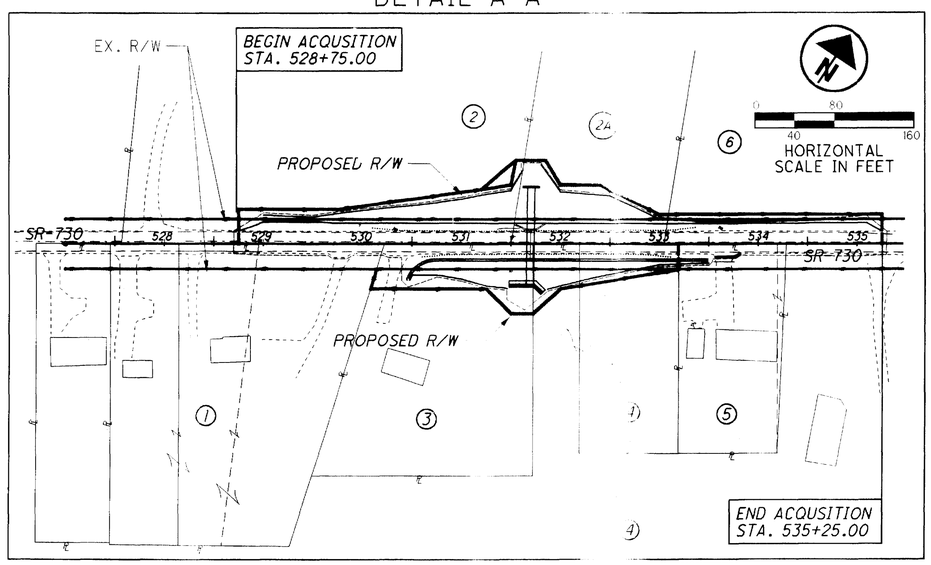

REV. BY	DATE	DESCRIPTION
JCT	12-17-08	REVISED OWNERS ON PARCELS 2 & 6
JCT	10-01-08	ADDED PARCEL 2A & 6
DATE COMPLETED		

HORIZONTAL SCALE IN FEET
0 200 400

PID NO. 77904

R/W DESIGNER RSB
R/W REVIEWER EM

PROPERTY MAP

CLI-730-10.07

3 / 6

$USERNAMES $DATES $TIMES $FILES