CLINTON COUNTY ENGINEERS RECORD OF LAND DIVISION

VOLUME 40 PLAT NO. 157
DATE: 9-10-14
SCALE: 1"= 30'

DEED REFERENCE
VOLUME O.R. 510 PAGE 554
TOWNSHIP CHESTER
MILITARY SURVEY NO. 570

SURVEY PLAT OF THE LANDS OF SHARON LEE CROSTHWAITE SITUATED IN VMS 570 CHESTER TOWNSHIP, CLINTON COUNTY, OHIO

N

scale 1"= 30'

APPROVED FOR MATHEMATICAL ACCURACY
Clinton County Engineer
Per: [signature]
Date: 9-10-14

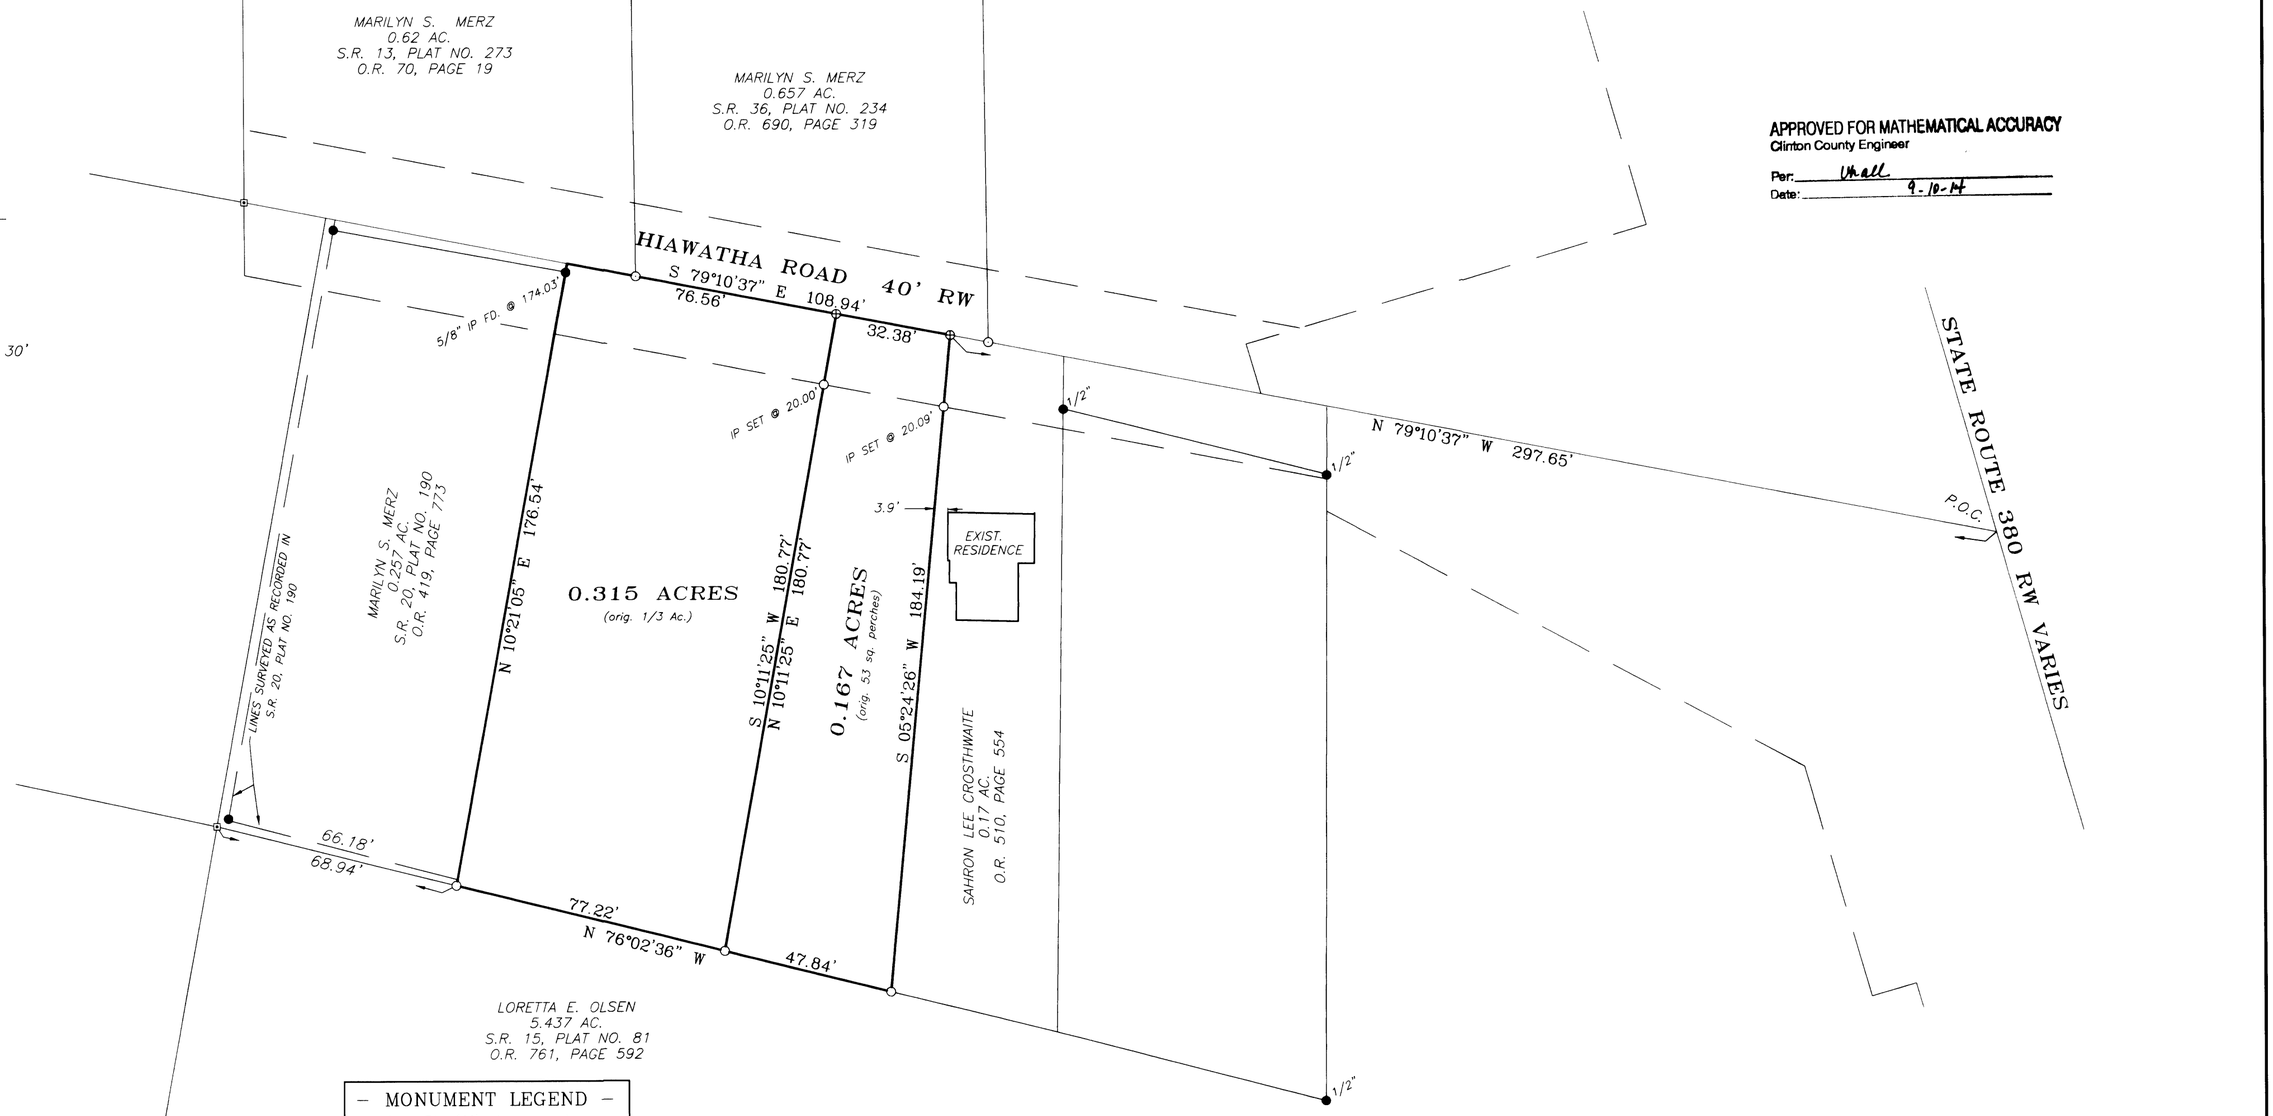

– MONUMENT LEGEND –

- ● Iron Pin (fd) size per plan
- ○ 5/8" OD Iron Pin (set) with yellow plastic cap stamped: "CLINCO & SUTTON"
- ◉ Iron Pipe (fd) OD size per plan
- ⊠ Stone (fd)
- ▲ Railroad Spike (fd)
- △ Railroad Spike (set)
- ⊕ Mag Nail (set)
- ▣ Concrete Monument (fd)
- ○ PK or Mag Nail (fd)
- ⌀ Post (fnd) size per plan
- ⊕ Bolt (fd)

NOTE: Bearings used are based on NAD 83 (2011) Ohio State Plane Coordinates (South Zone) as derived from GPS Observations. Distances used are based upon Grid distances. The combined scale factor is 0.999898177252. To obtain Ground distances divide the Grid distance by the combined scale factor.

Monuments found or set are in good condition unless otherwise labeled.

Deeds & Survey Records as noted on drawing are source data for this survey.

0 15 30 45 60 90 120
GRAPHIC SCALE IN FEET

STATE OF OHIO
R DOUGLAS SUTTON
7124
REGISTERED
SURVEYOR

R. DOUGLAS SUTTON
OHIO PROFESSIONAL SURVEYOR 7124

Clinco & Sutton SURVEYORS
61 SOUTH MULBERRY ST.
WILMINGTON, OH 45177

JOB NO. 2014/14041
DRWG NO. 14041
DATE: SEPTEMBER 2014