CLINTON COUNTY ENGINEER'S
RECORD OF LAND DIVISION:
VOLUME 40, PLAT 51
DATE: 11-26-13
PRIOR DEED REFERENCE(S):
O.R. 83, PG. 373

1" = 30'
NOVEMBER 22, 2013

BEARINGS ARE BASED UPON THE NORTH LINE OF THE 79.027 ACRES TRACT (S 86° 57' 12 E) DENOTED IN VOLUME 34, PLAT 122 OF THE CLINTON COUNTY ENGINEER'S RECORD OF LAND DIVISION.

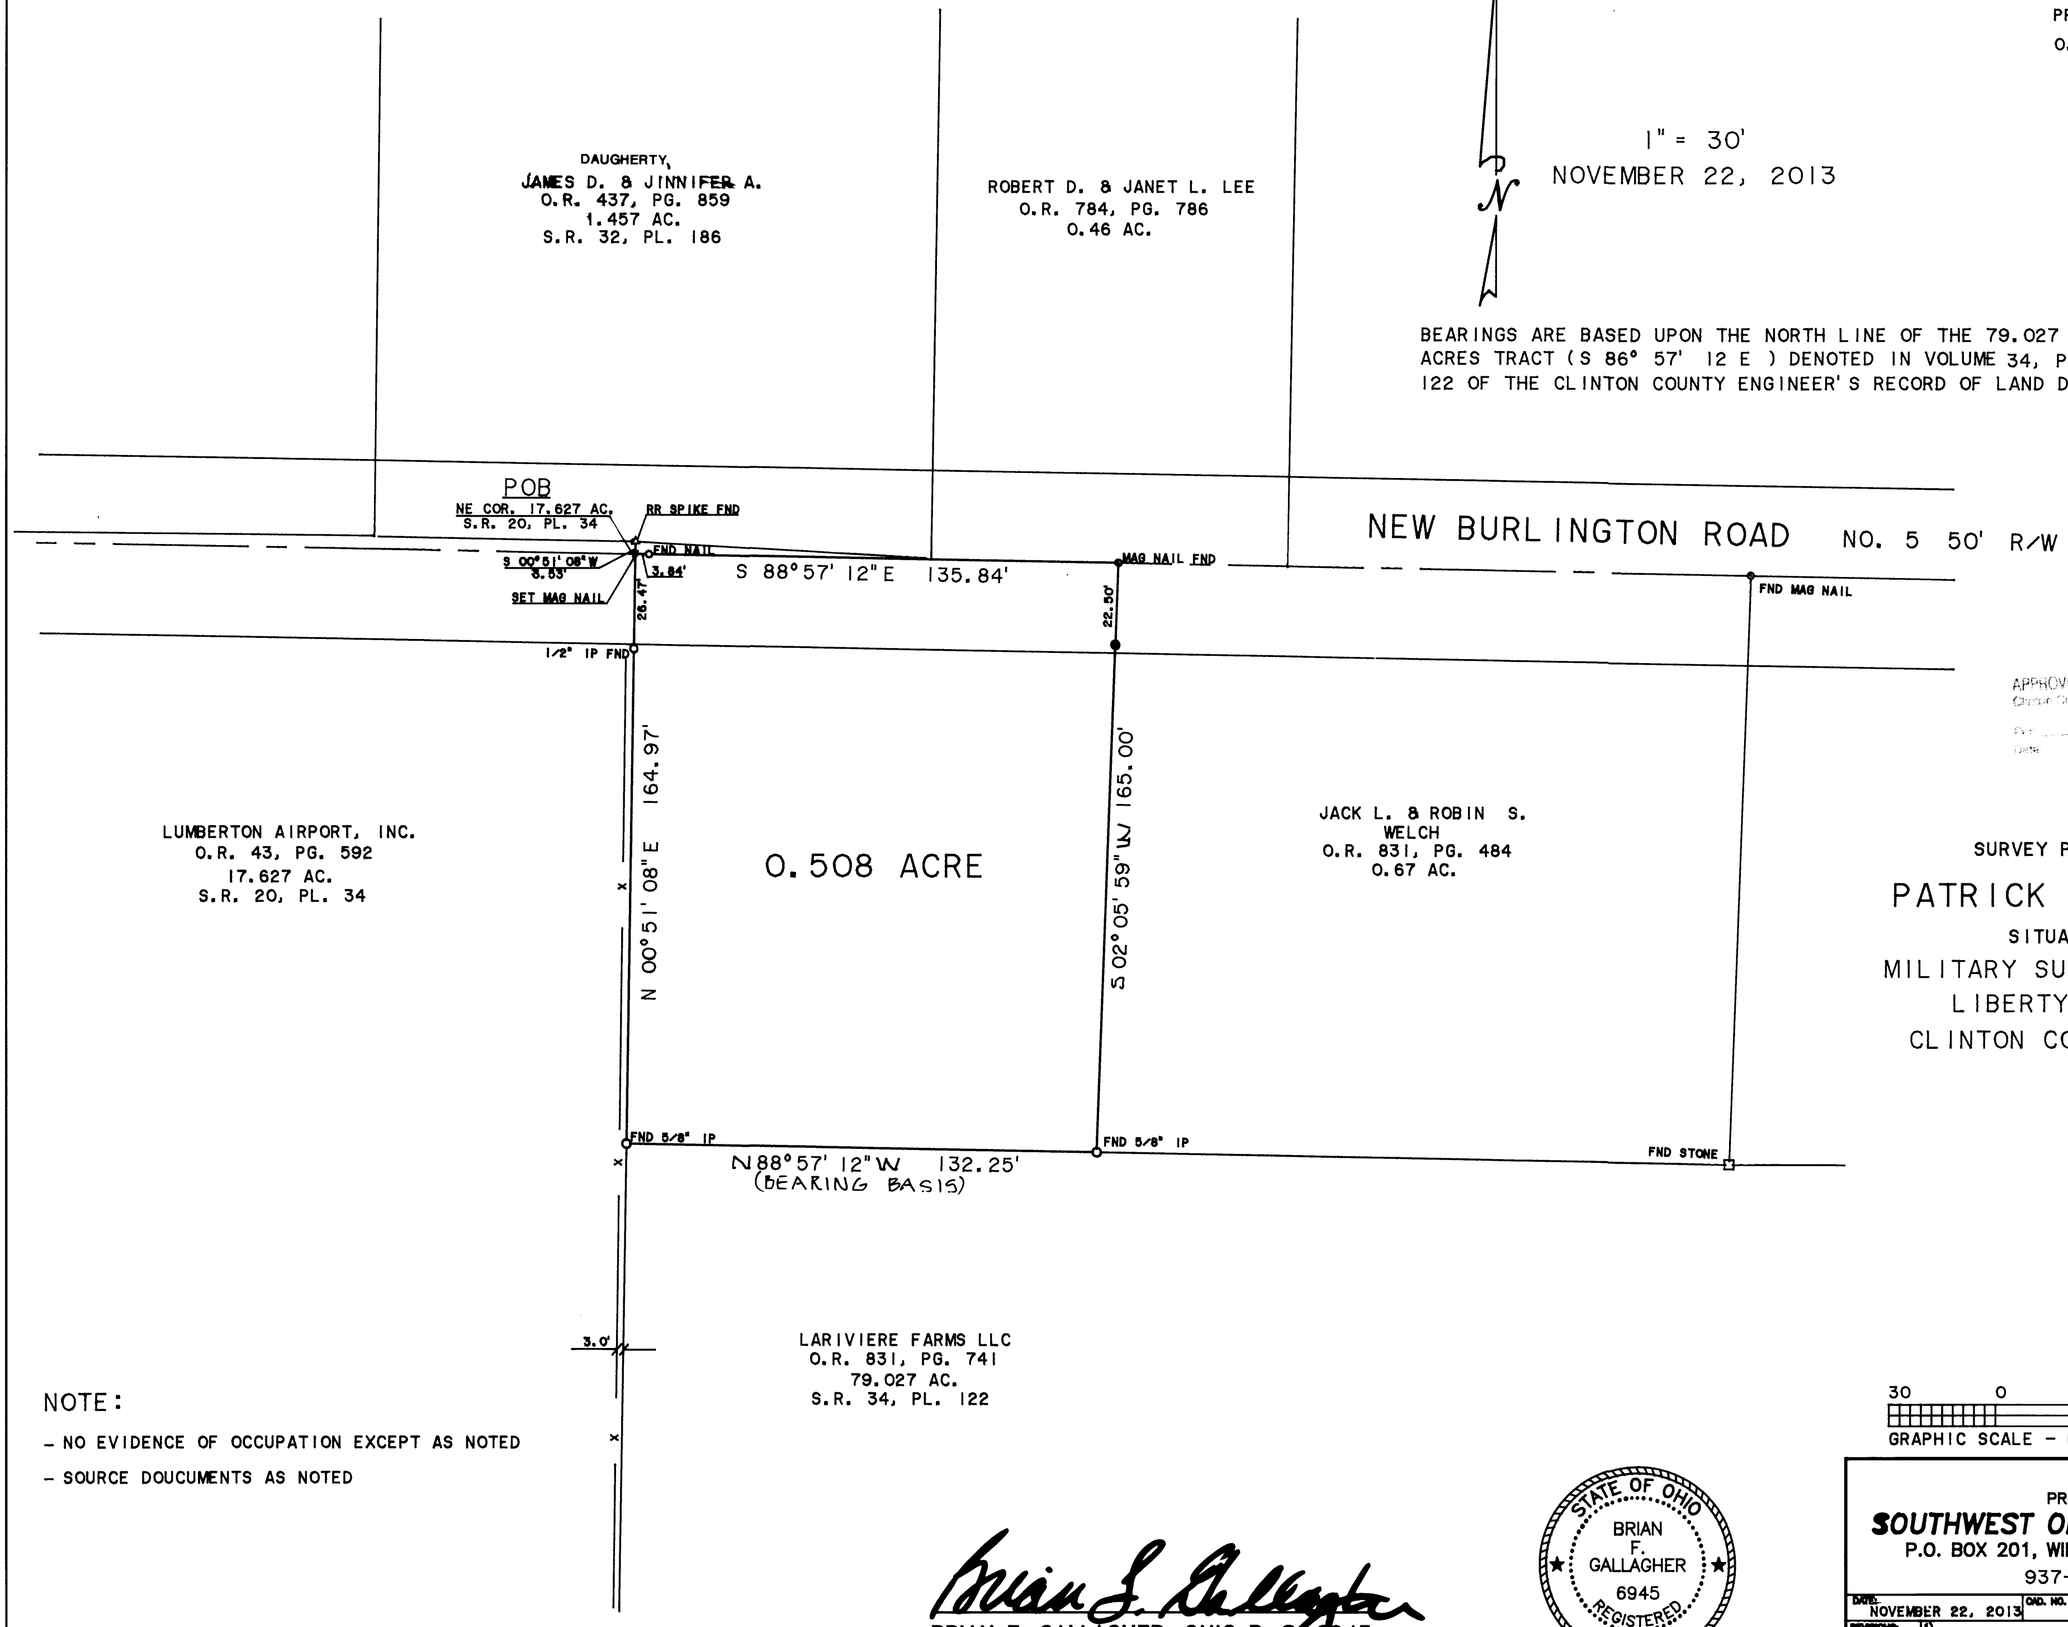

APPROVED FOR MATHEMATICAL ACCURACY
Clinton County Engineer
Date

SURVEY PLAT FOR

PATRICK H. HARRIS

SITUATED IN
MILITARY SURVEY NO. 2312
LIBERTY TOWNSHIP
CLINTON COUNTY, OHIO

NOTE:

- NO EVIDENCE OF OCCUPATION EXCEPT AS NOTED
- SOURCE DOUCUMENTS AS NOTED

30 0 30 60 90
GRAPHIC SCALE - FEET

BRIAN F. GALLAGHER, OHIO P. S. 6945

STATE OF OHIO
BRIAN F. GALLAGHER
6945
REGISTERED SURVEYOR

PREPARED BY
SOUTHWEST OHIO LAND SURVEYS
P.O. BOX 201, WILMINGTON, OHIO 45177
937-382-7939

DATE: NOVEMBER 22, 2013	CAD. NO.		FILE NO. HARRIS
REVISIONS: 1)		2)	
SCALE: 1" = 30'	DRAWN BY: BFG		DRWG. NO.