CLINTON COUNTY ENGINEER'S
RECORD OF LAND DIVISION:
VOLUME 40, PLAT 82
DATE: 3-12-14
PRIOR DEED REFERENCE(S):
D.B. 239, PG. 326

APPROVED FOR MATHEMATICAL ACCURACY
Clinton County Engineer
Per: [illegible]
Date:

SURVEY PLAT FOR

ALFRED P. & PHYLLIS D. ALLEN

SITUATED IN

MILITARY SURVEY NO. 5705
MARION TOWNSHIP
CLINTON COUNTY, OHIO

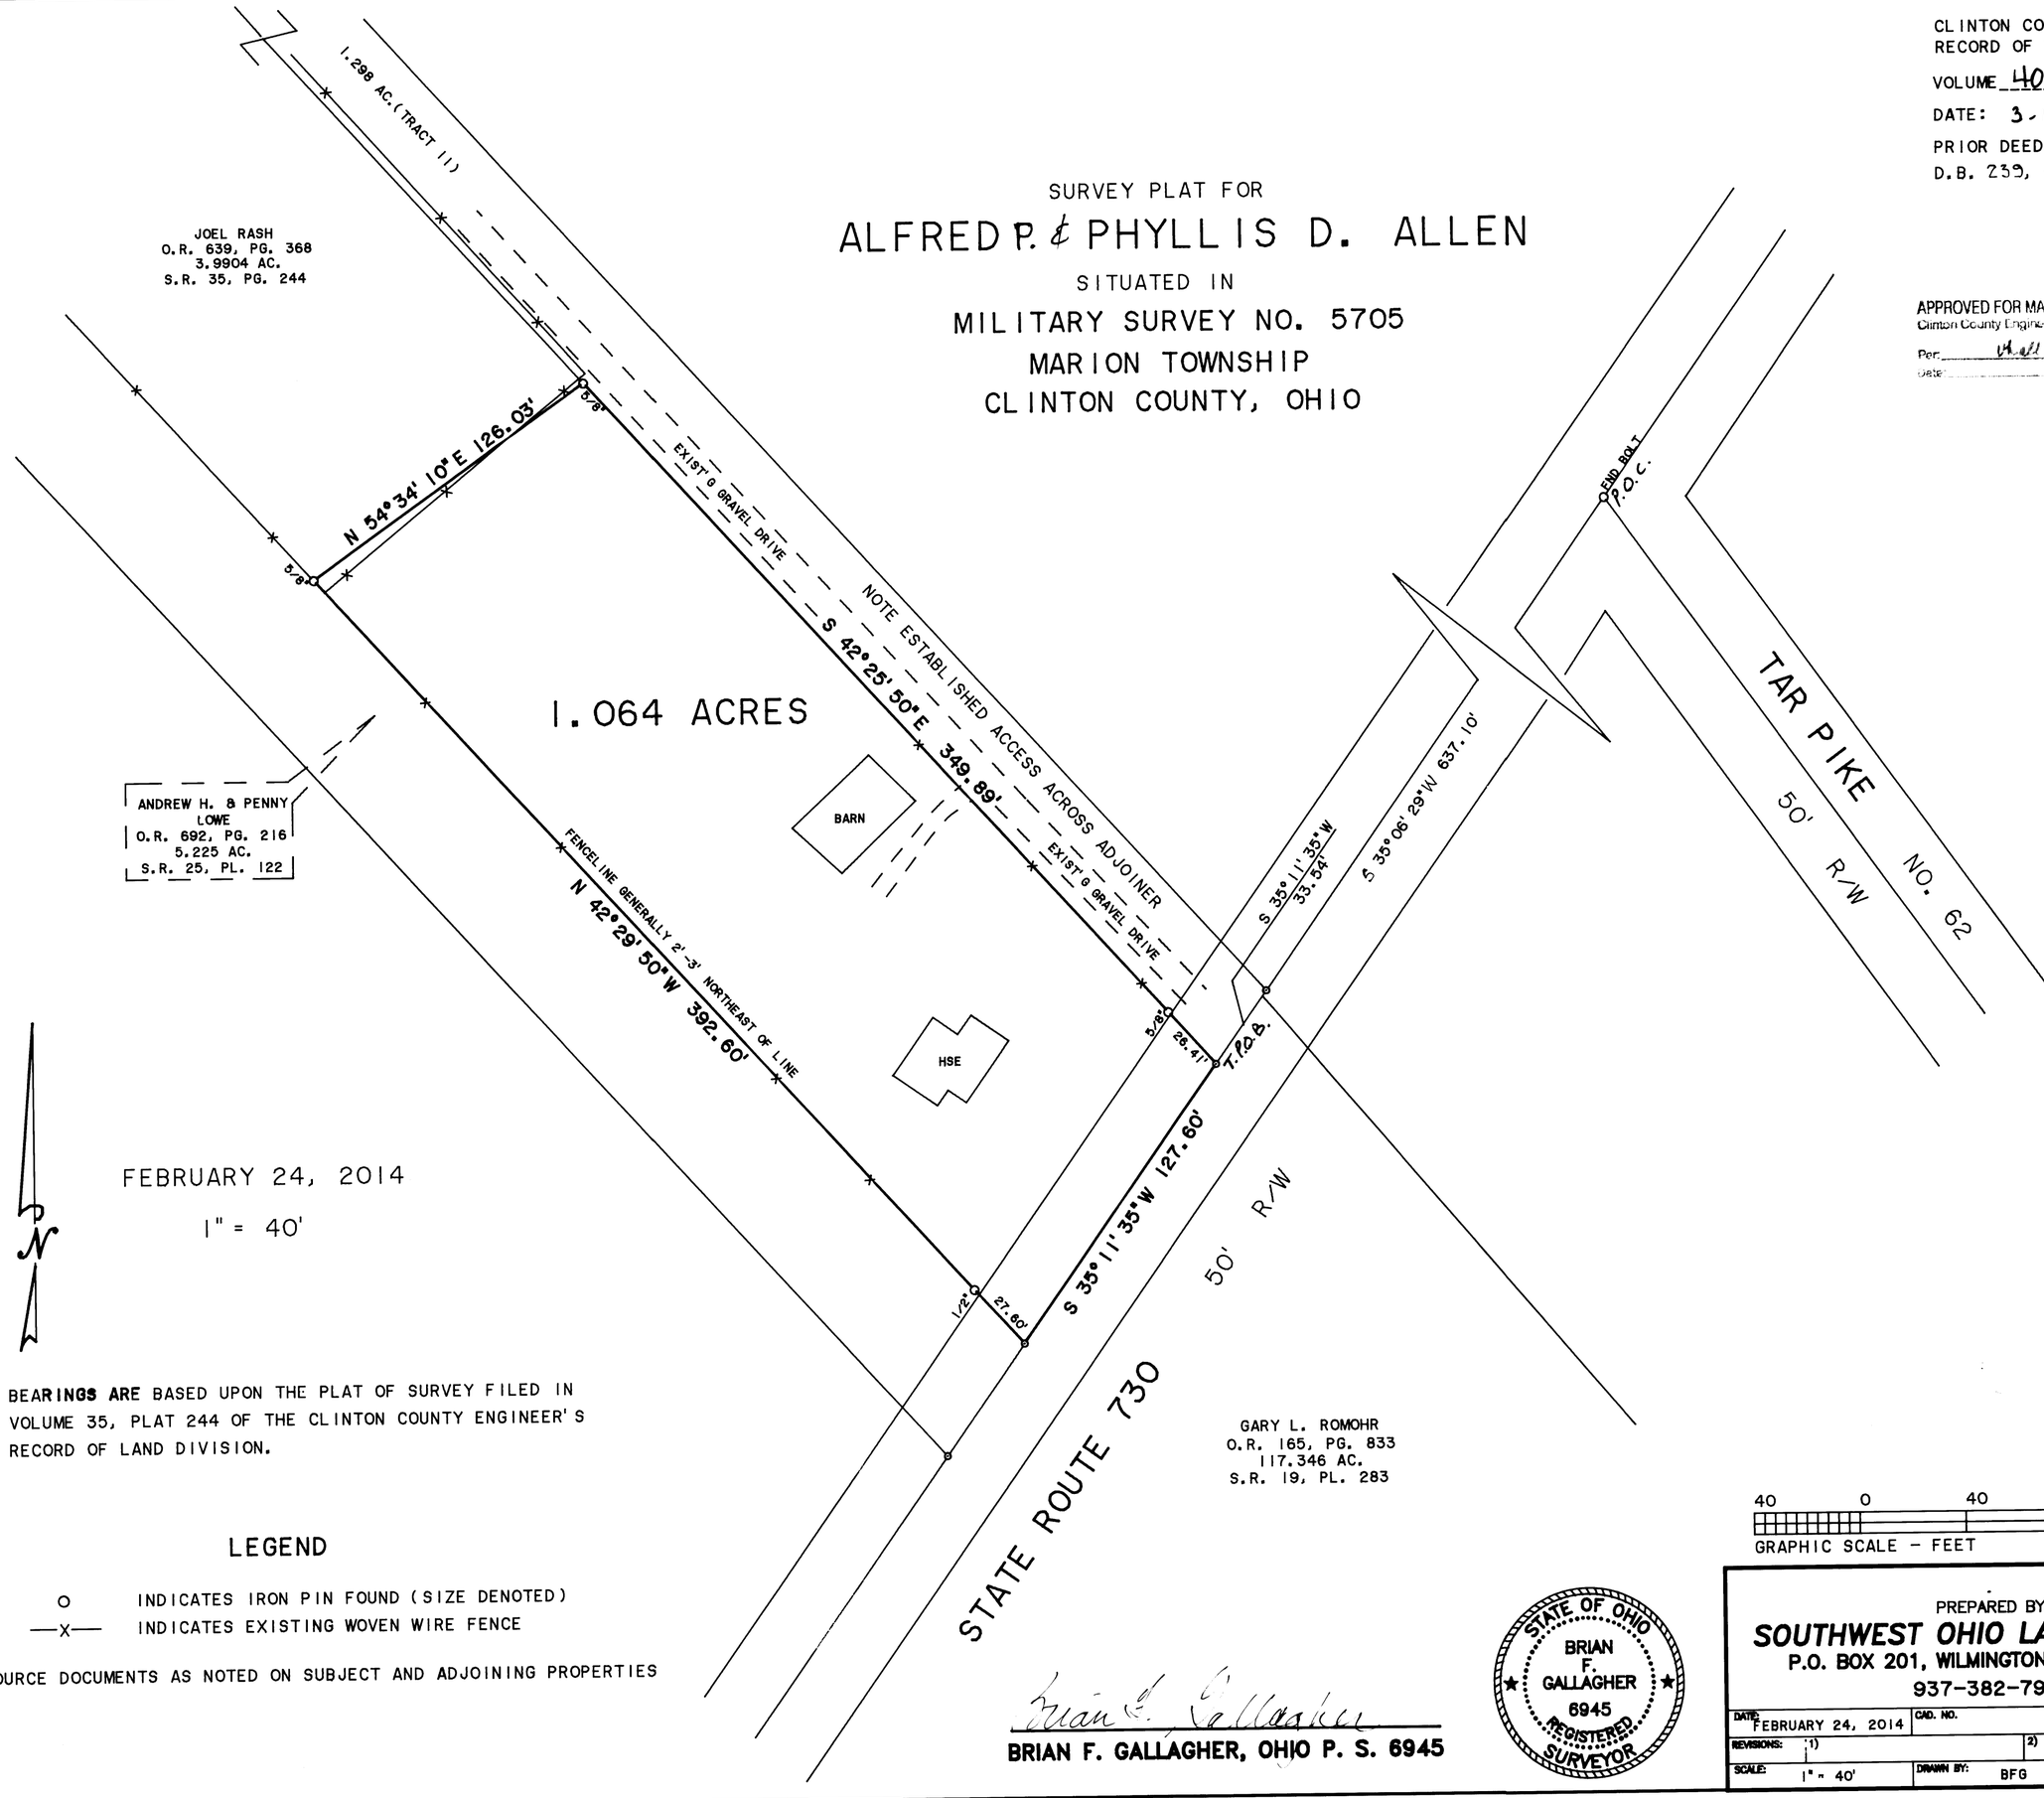

FEBRUARY 24, 2014

1" = 40'

BEARINGS ARE BASED UPON THE PLAT OF SURVEY FILED IN VOLUME 35, PLAT 244 OF THE CLINTON COUNTY ENGINEER'S RECORD OF LAND DIVISION.

LEGEND

o INDICATES IRON PIN FOUND (SIZE DENOTED)
—x— INDICATES EXISTING WOVEN WIRE FENCE

SOURCE DOCUMENTS AS NOTED ON SUBJECT AND ADJOINING PROPERTIES

40 0 40 80 120
GRAPHIC SCALE - FEET

STATE OF OHIO
BRIAN F. GALLAGHER
6945
REGISTERED SURVEYOR

Brian F. Gallagher

BRIAN F. GALLAGHER, OHIO P. S. 6945

PREPARED BY
SOUTHWEST OHIO LAND SURVEYS
P.O. BOX 201, WILMINGTON, OHIO 45177
937-382-7939

DATE: FEBRUARY 24, 2014	CAD. NO.		FILE NO. AALLEN
REVISIONS: 1)		2)	
SCALE: 1" = 40'	DRAWN BY: BFG		DRWG. NO.