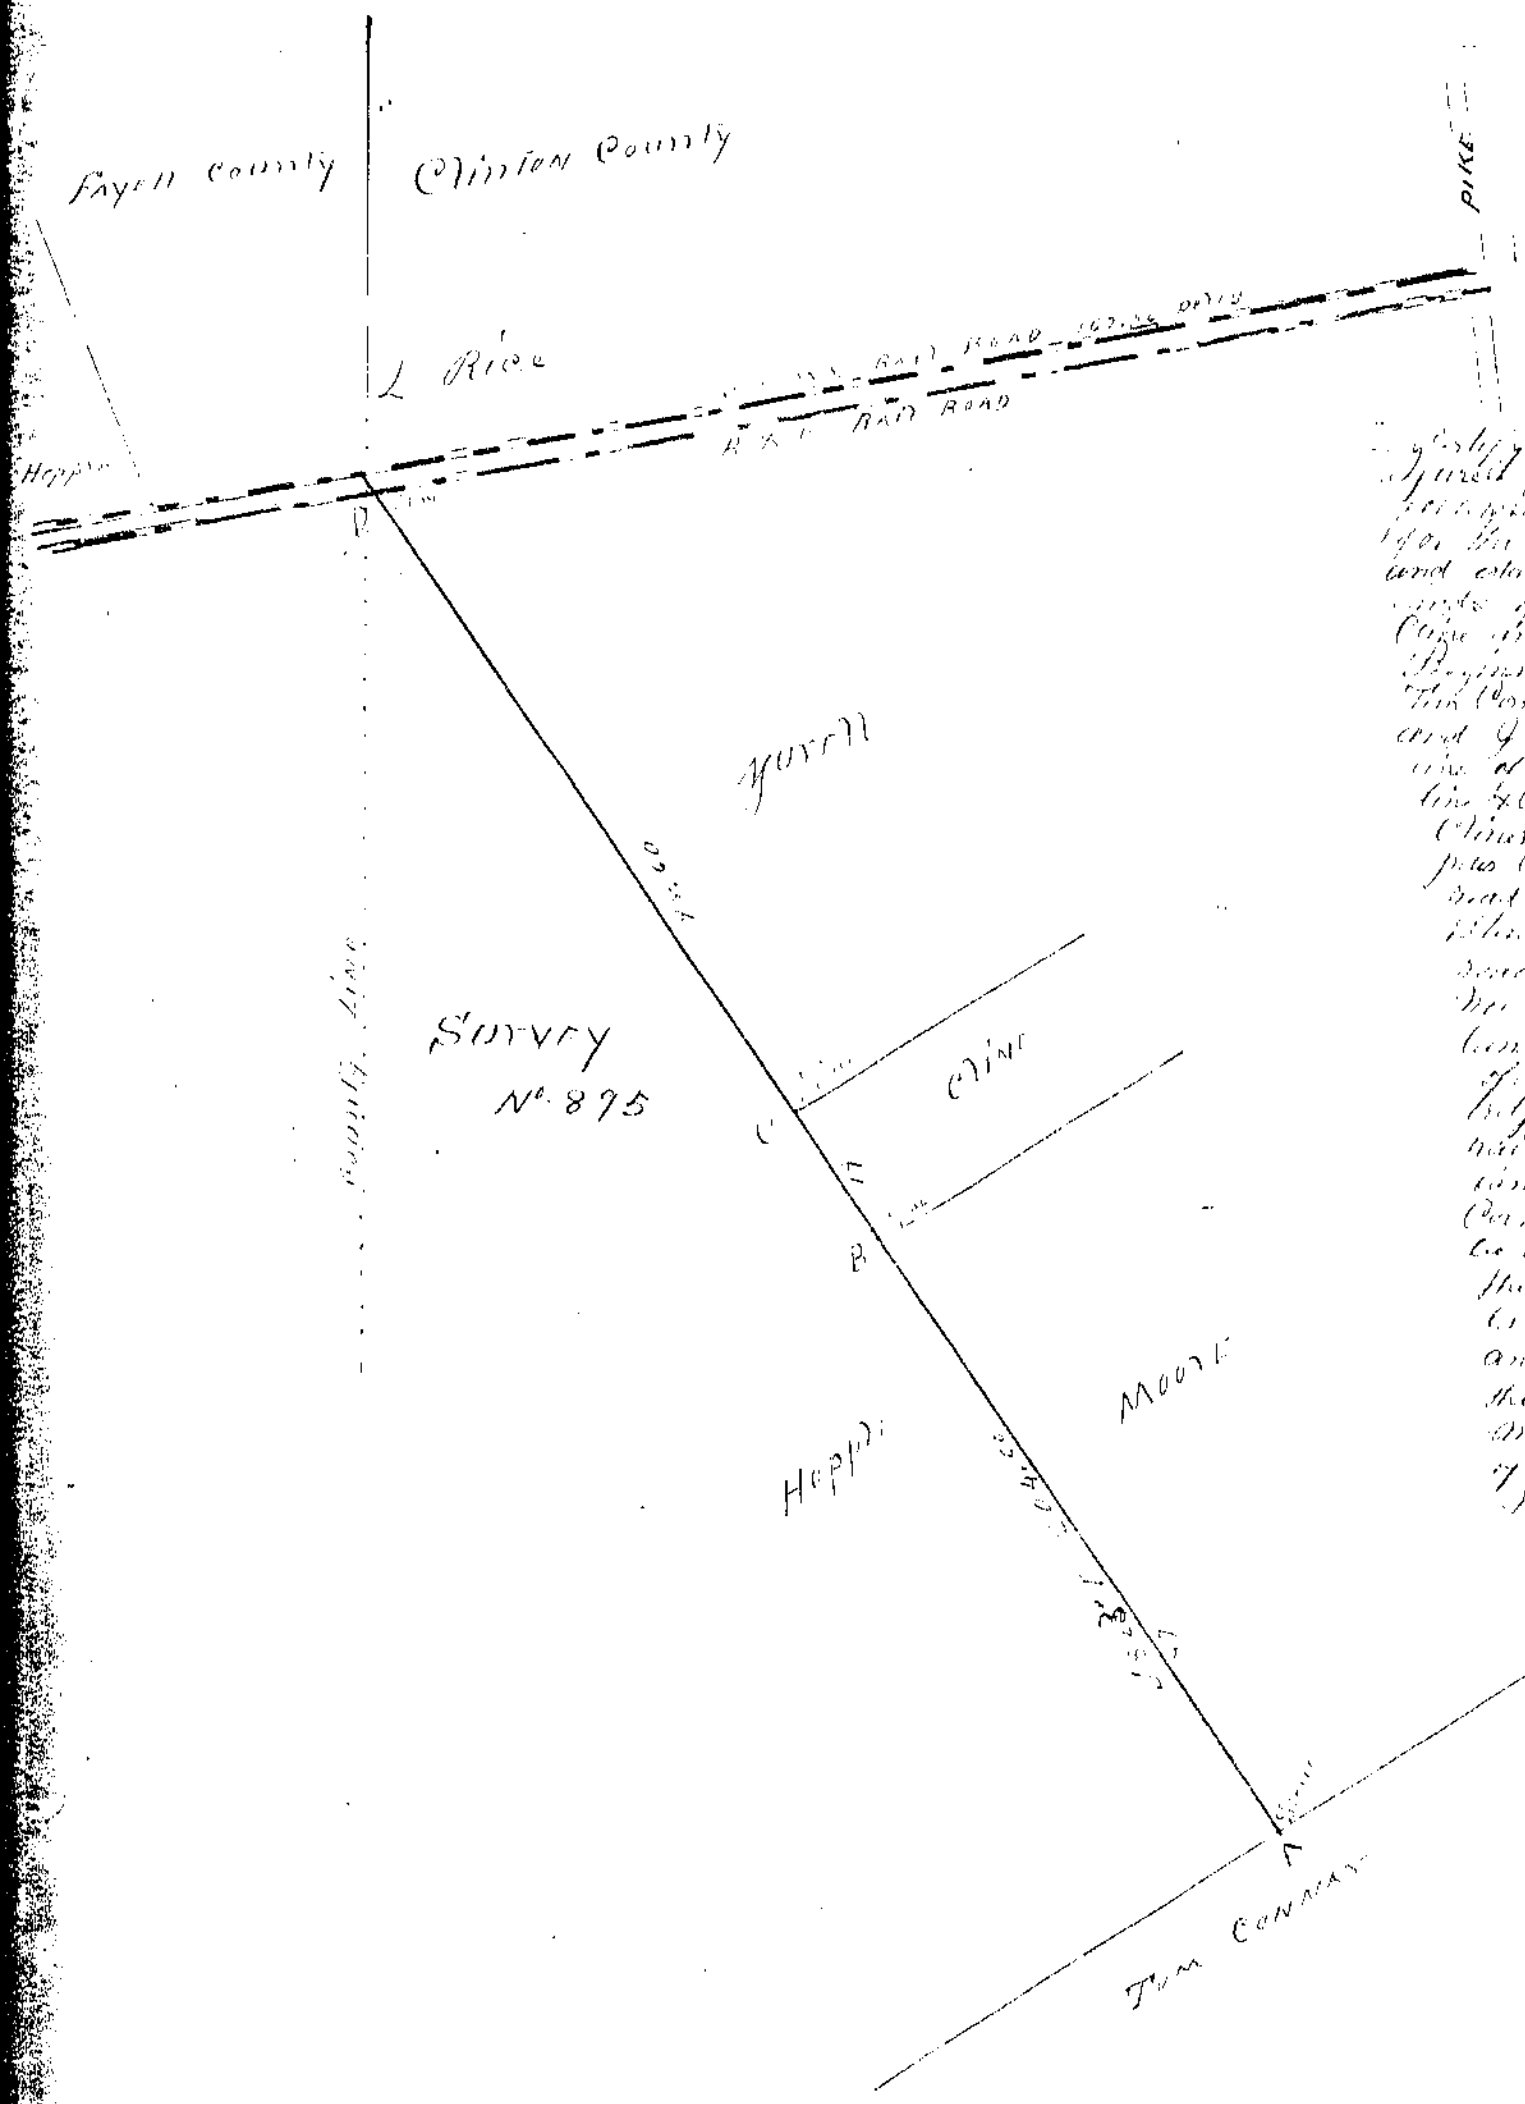

State of Ohio Clinton S Ins
Personally appeared before me a Notary Public in and for said County Henry Hopple who being duly sworn according to law doth depose and say that he is well acquainted with the premises described in the annexed plat and that the same is correct. Henry Hopple

Sworn to and subscribed before me this 19th day of April 1892
Alfred Moore
Notary Public

Beginning at a stone in the line of Tim Conway's land corner to John Brown and G. W. Hopples land thence with the line of said G. W. Hopples S 30° E passing the S.E. corner of Mrs J. Cline at 57 poles Cline and Gruple Corner at 106 poles crossing the Baltimore & Ohio Rail Road at 109 poles 2 links poles to a stone on the South side of said Rail Road (Washington Valley Road) Thence with the South line of Conway land to the beginning containing 10 acres more or less which will show the measurements of Rice Land belonging on the South side of the Rail Road, We reserve the line of Hopples line from the Washington pike to his Corner and the Corner of Rice lot to be located by the Bearings proportional to the variation of the line of Conways land and plainly they Run the same angle and the line proved by measurem the same as this description as the measured with my Chain But the line of Gruple land South of the Railroad must be run with the plantes a stone on the South side of the Baltimore & Ohio Rail Road in Mr Brand Almeria at the side of the Railroad Lands and Moved two stones supposed to be in line on the East side of Cline lot of land to their proper place in the line as

April 19th 1892
Alfred Moore
S.C.C.