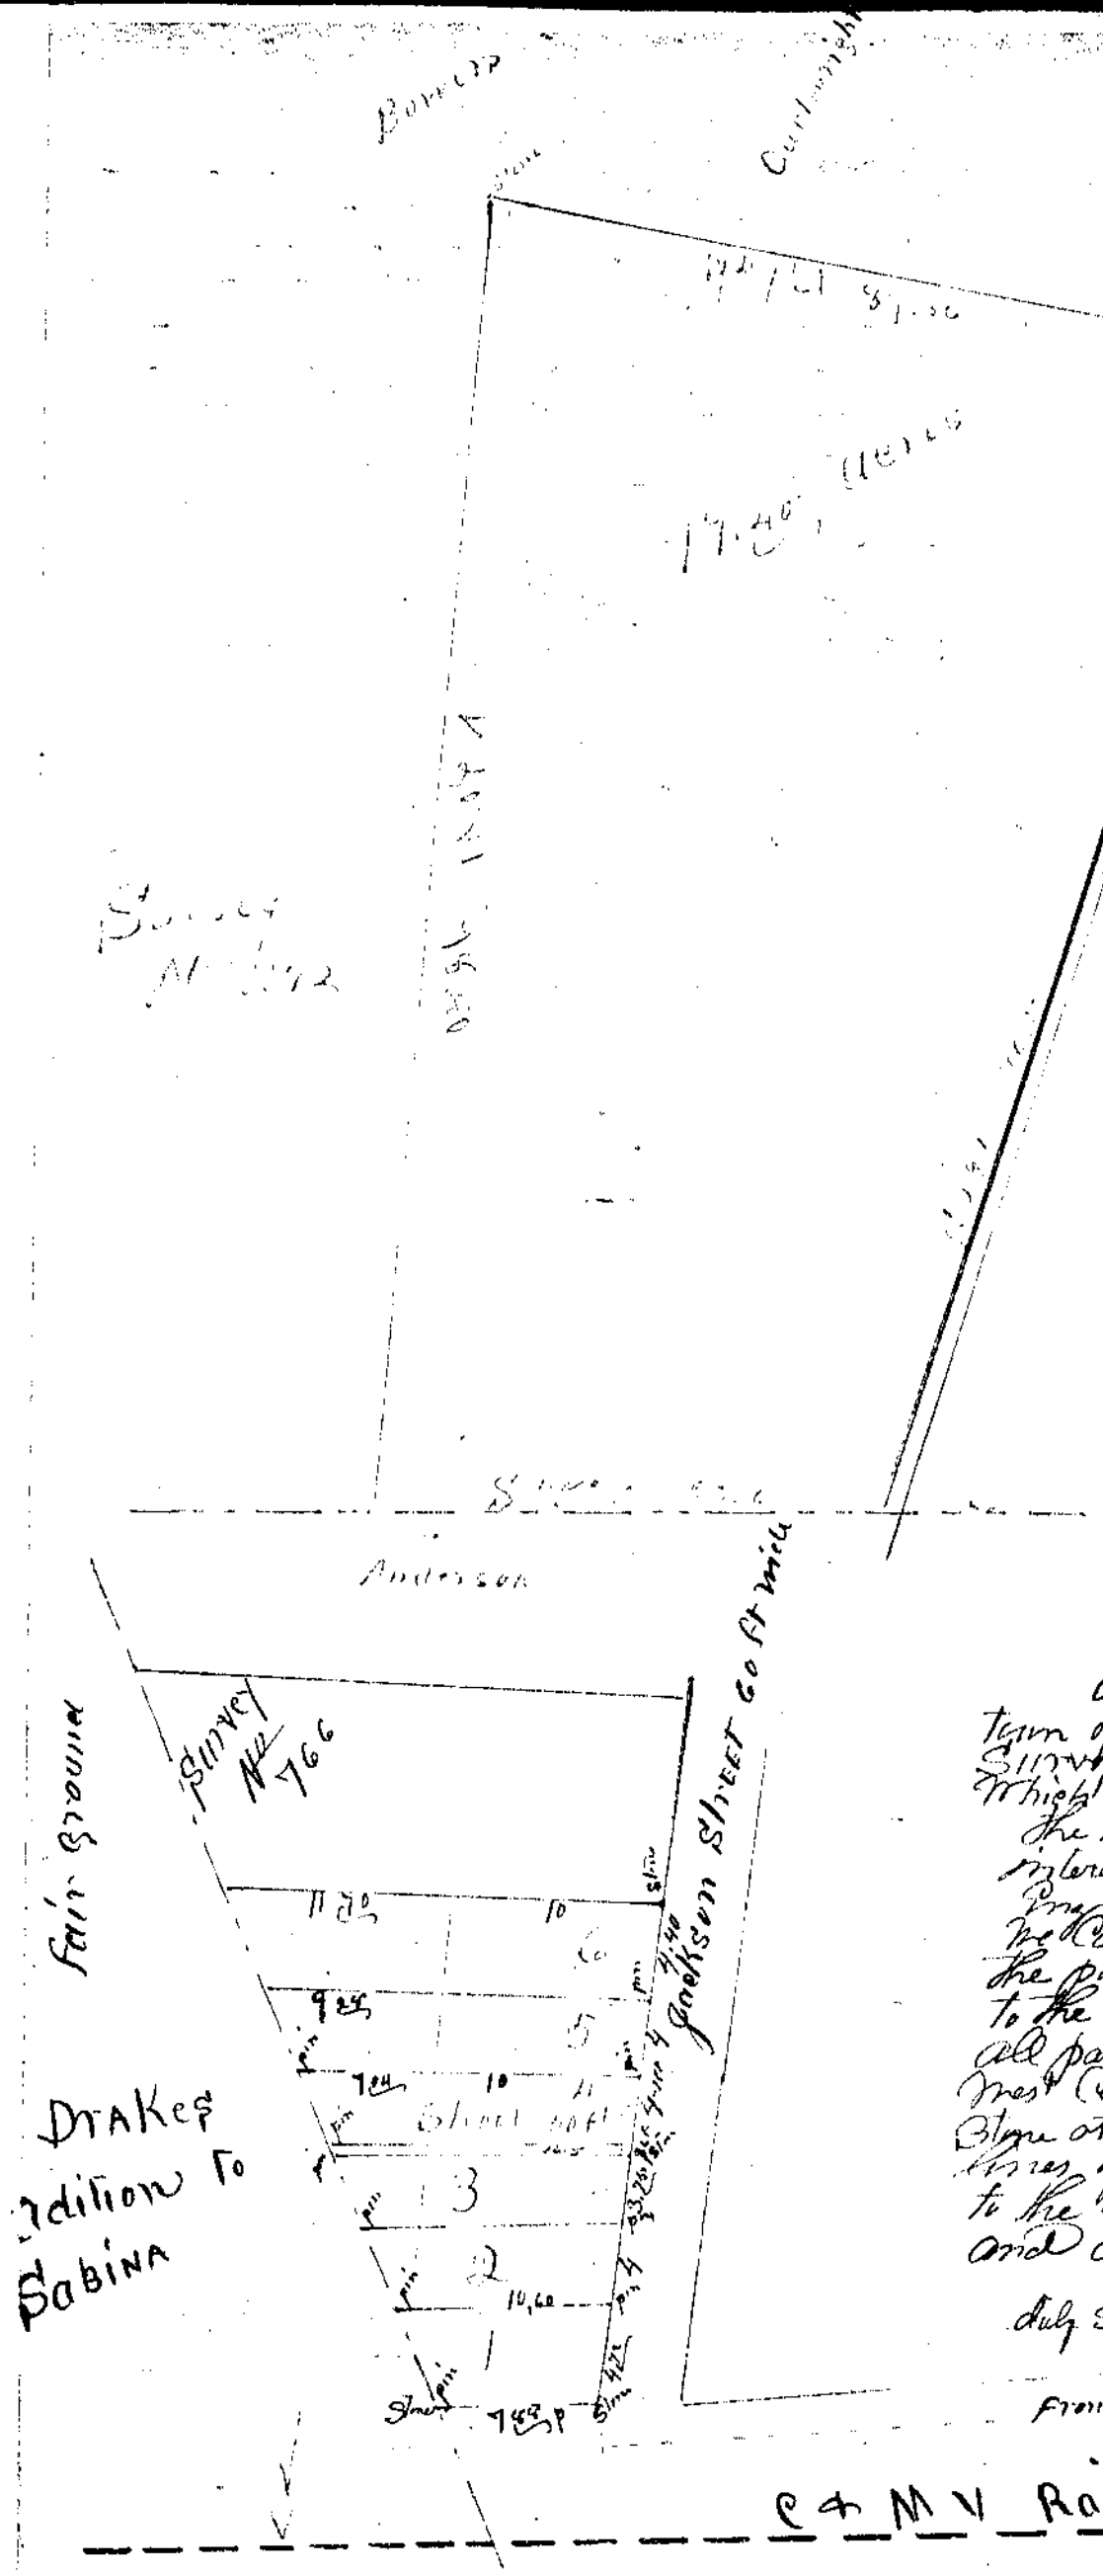


At the request of J T Cartwright on Dec 4: 1894 I made the following Survey Situated in the County of Clinton State of Ohio in Greene Township in Survey No 1192 Beginning at a Stone on the West Side of the Snow hill pike in T Boatwright line thence N 47 E 89.36 poles to a Stone in Bowers line thence with Bowers line and passing a Stone in Corner to Bowers and S D Anderson at 14 links N 40° W 78.80 poles to a Stone Corner to Said Anderson and in the original Survey line thence with the Survey line and Andersons line S 48° W 33.60 poles to a Stone on the east Side of the Road and Corner to Anderson and Boatwright's land thence with Boatwright line and Crossing the pike at a Small angle S 29° E 76.72 poles to the beginning Containing 19.40 acres of land

Alfred McKay
Co Surveyor

At the request of Lot owners of Drakes addition to the town of Sabina Ohio on Dec 5" 1894 I made the following Survey for the purpose of locating Certain lines and Corners which were lost Situate in the County of Clinton State of Ohio in the town of Sabina Ohio in Survey No. 766 all parties in interest were duly and legally Notified and assisted by the Eng of the Muskingdon Valley railroad and Jerah Johnson we Caused the North East Corner to be moved farther East than the post purporting to be the Corner of the rail road grounds to the Original line of the Survey and planted a Stone by all parties in Consenting to the same we then dug at the North West Corner of lot No One but found no Stone but found a Stone at the South West Corner of lot No 6 and measured the lines of all lots in the adition and found they Conformed to the Original Survey in Bearing Distance and proper location and drove pins & planted Stone accordingly

Jessa Roberts
M J Delany
Chainmen

duly Sworn

Alfred McKay
Surveyor