578

Beginning at a stone in the center of the Burton-ville and Farmer Station Pike Corner to John Hulls lot Thence with the line of said Hulls (N) 48°-20' (E) W 33.90 poles to a large Sugar tree Corner of said lot and in the line of A. Foremans Heirs Thence with their line N(S) 42°-20' (E) W 4.72 poles to a stake in said line Corner to John E Bond. Thence with his line S 48° 20 W 33.90 poles to a stake in the Center of said Pike another Corner to said Bond. Thence with the Center of said Pike S(N) 42°-20' (W) E 4.72 poles to the beginning Containing One acre of land.

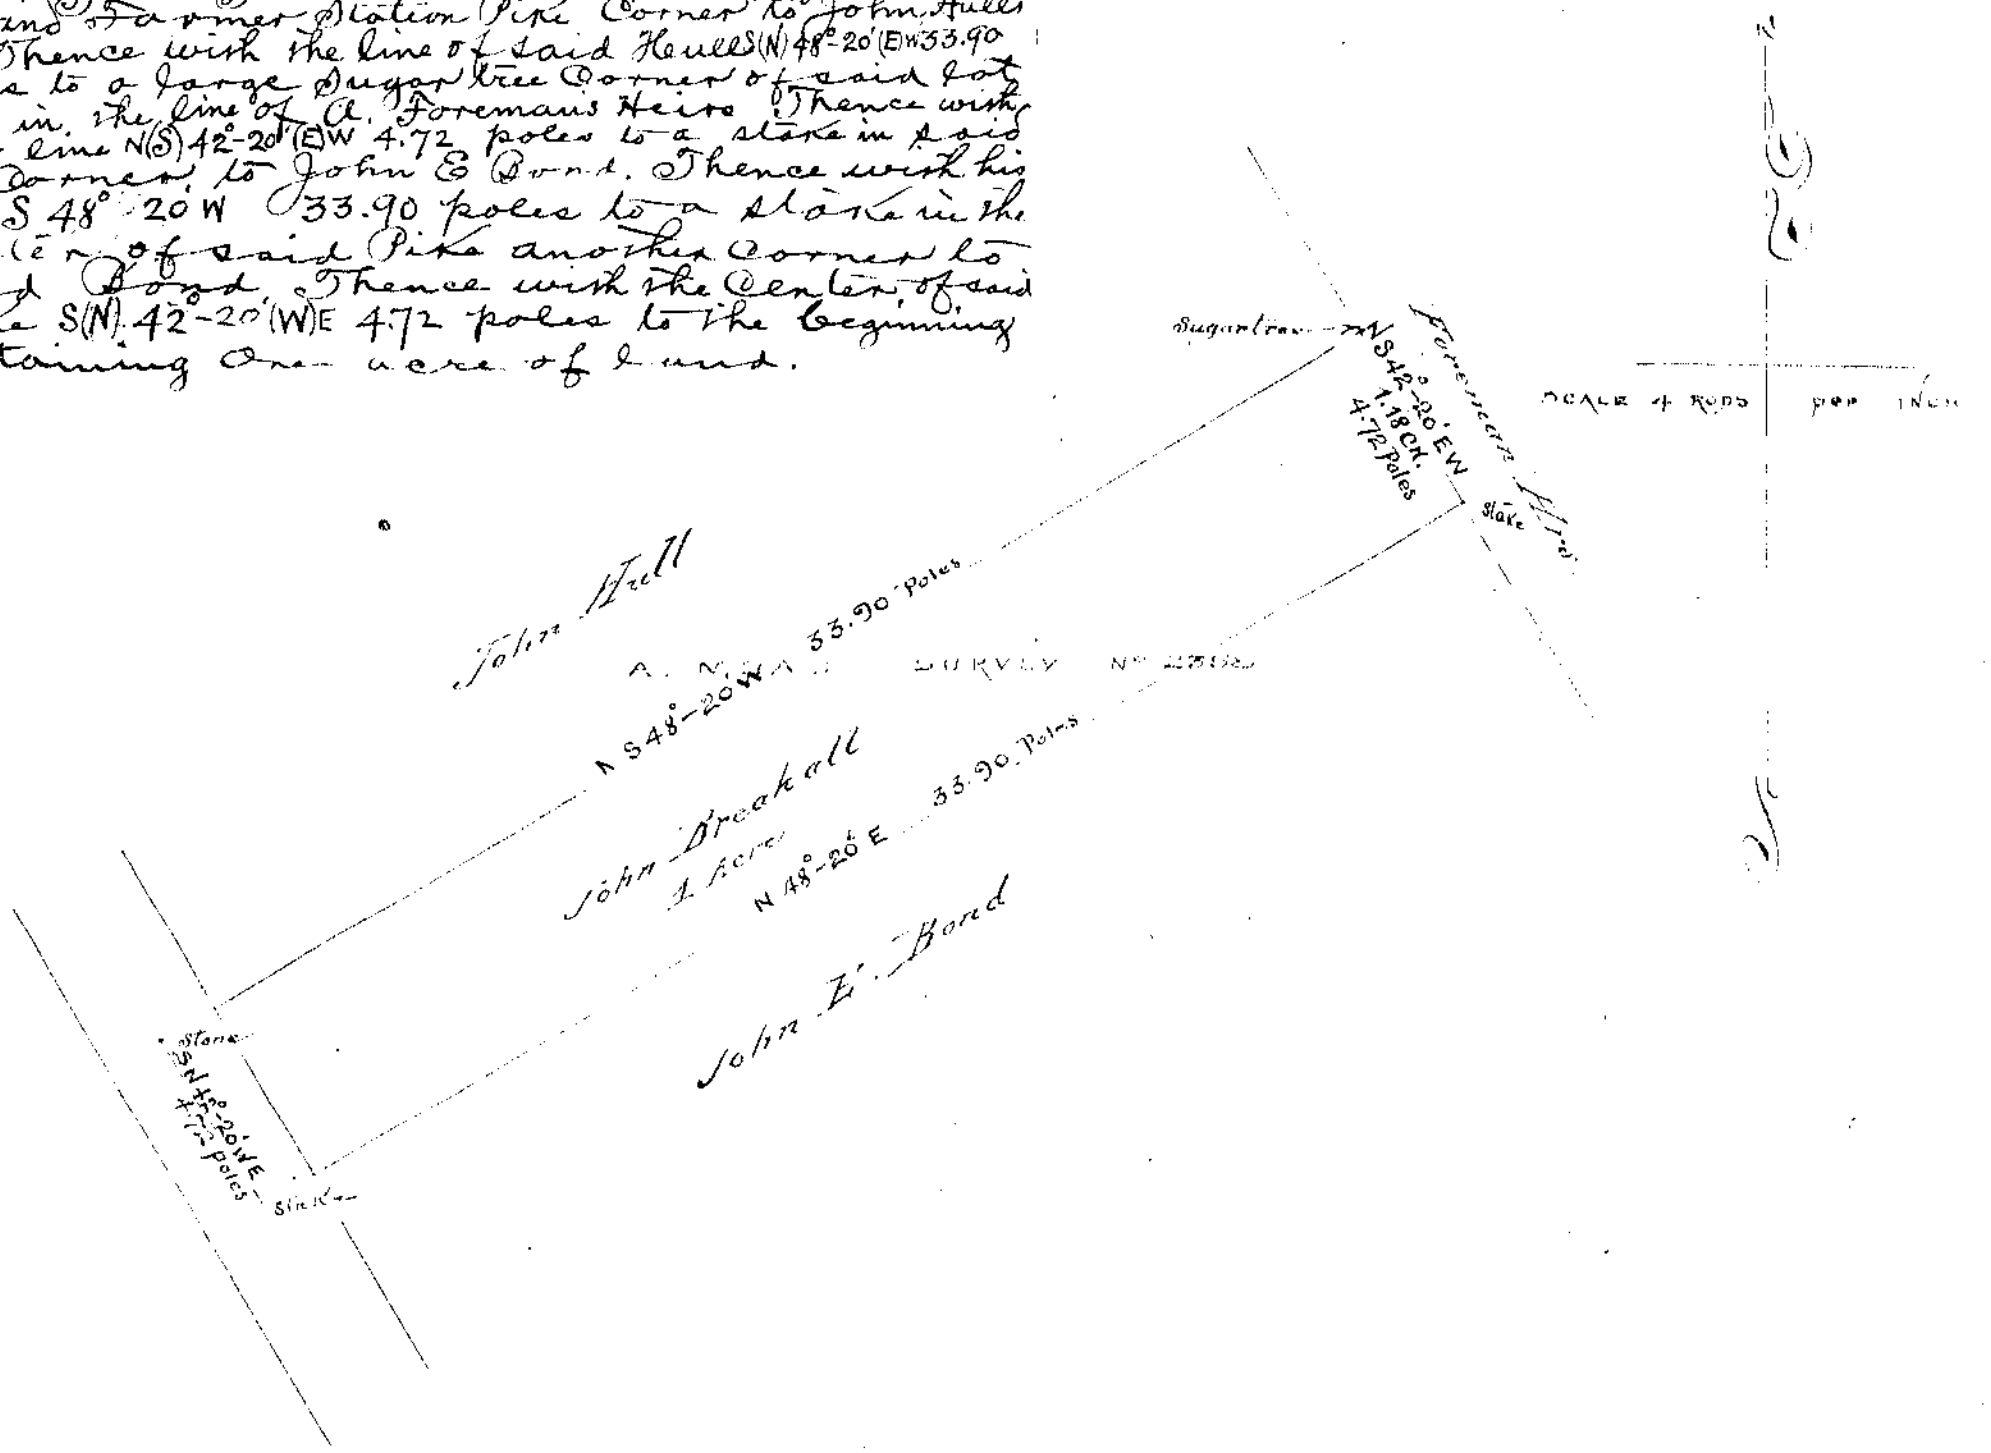

Wilmington Ohio
Oct 22nd 1896

I hereby Certify the above to be a correct plat of a survey made by me on the 6th day of October A.D 1896 at the instance of John Breakall

Dayton Franklin
County Surveyor