SCALE 10 CH. = 40 Po. = 1 IN.

RICHLAND TP.

J. SCOTT No. 891 & E. DOUSE No. 880.

A. J. Dougyshire Petitioner

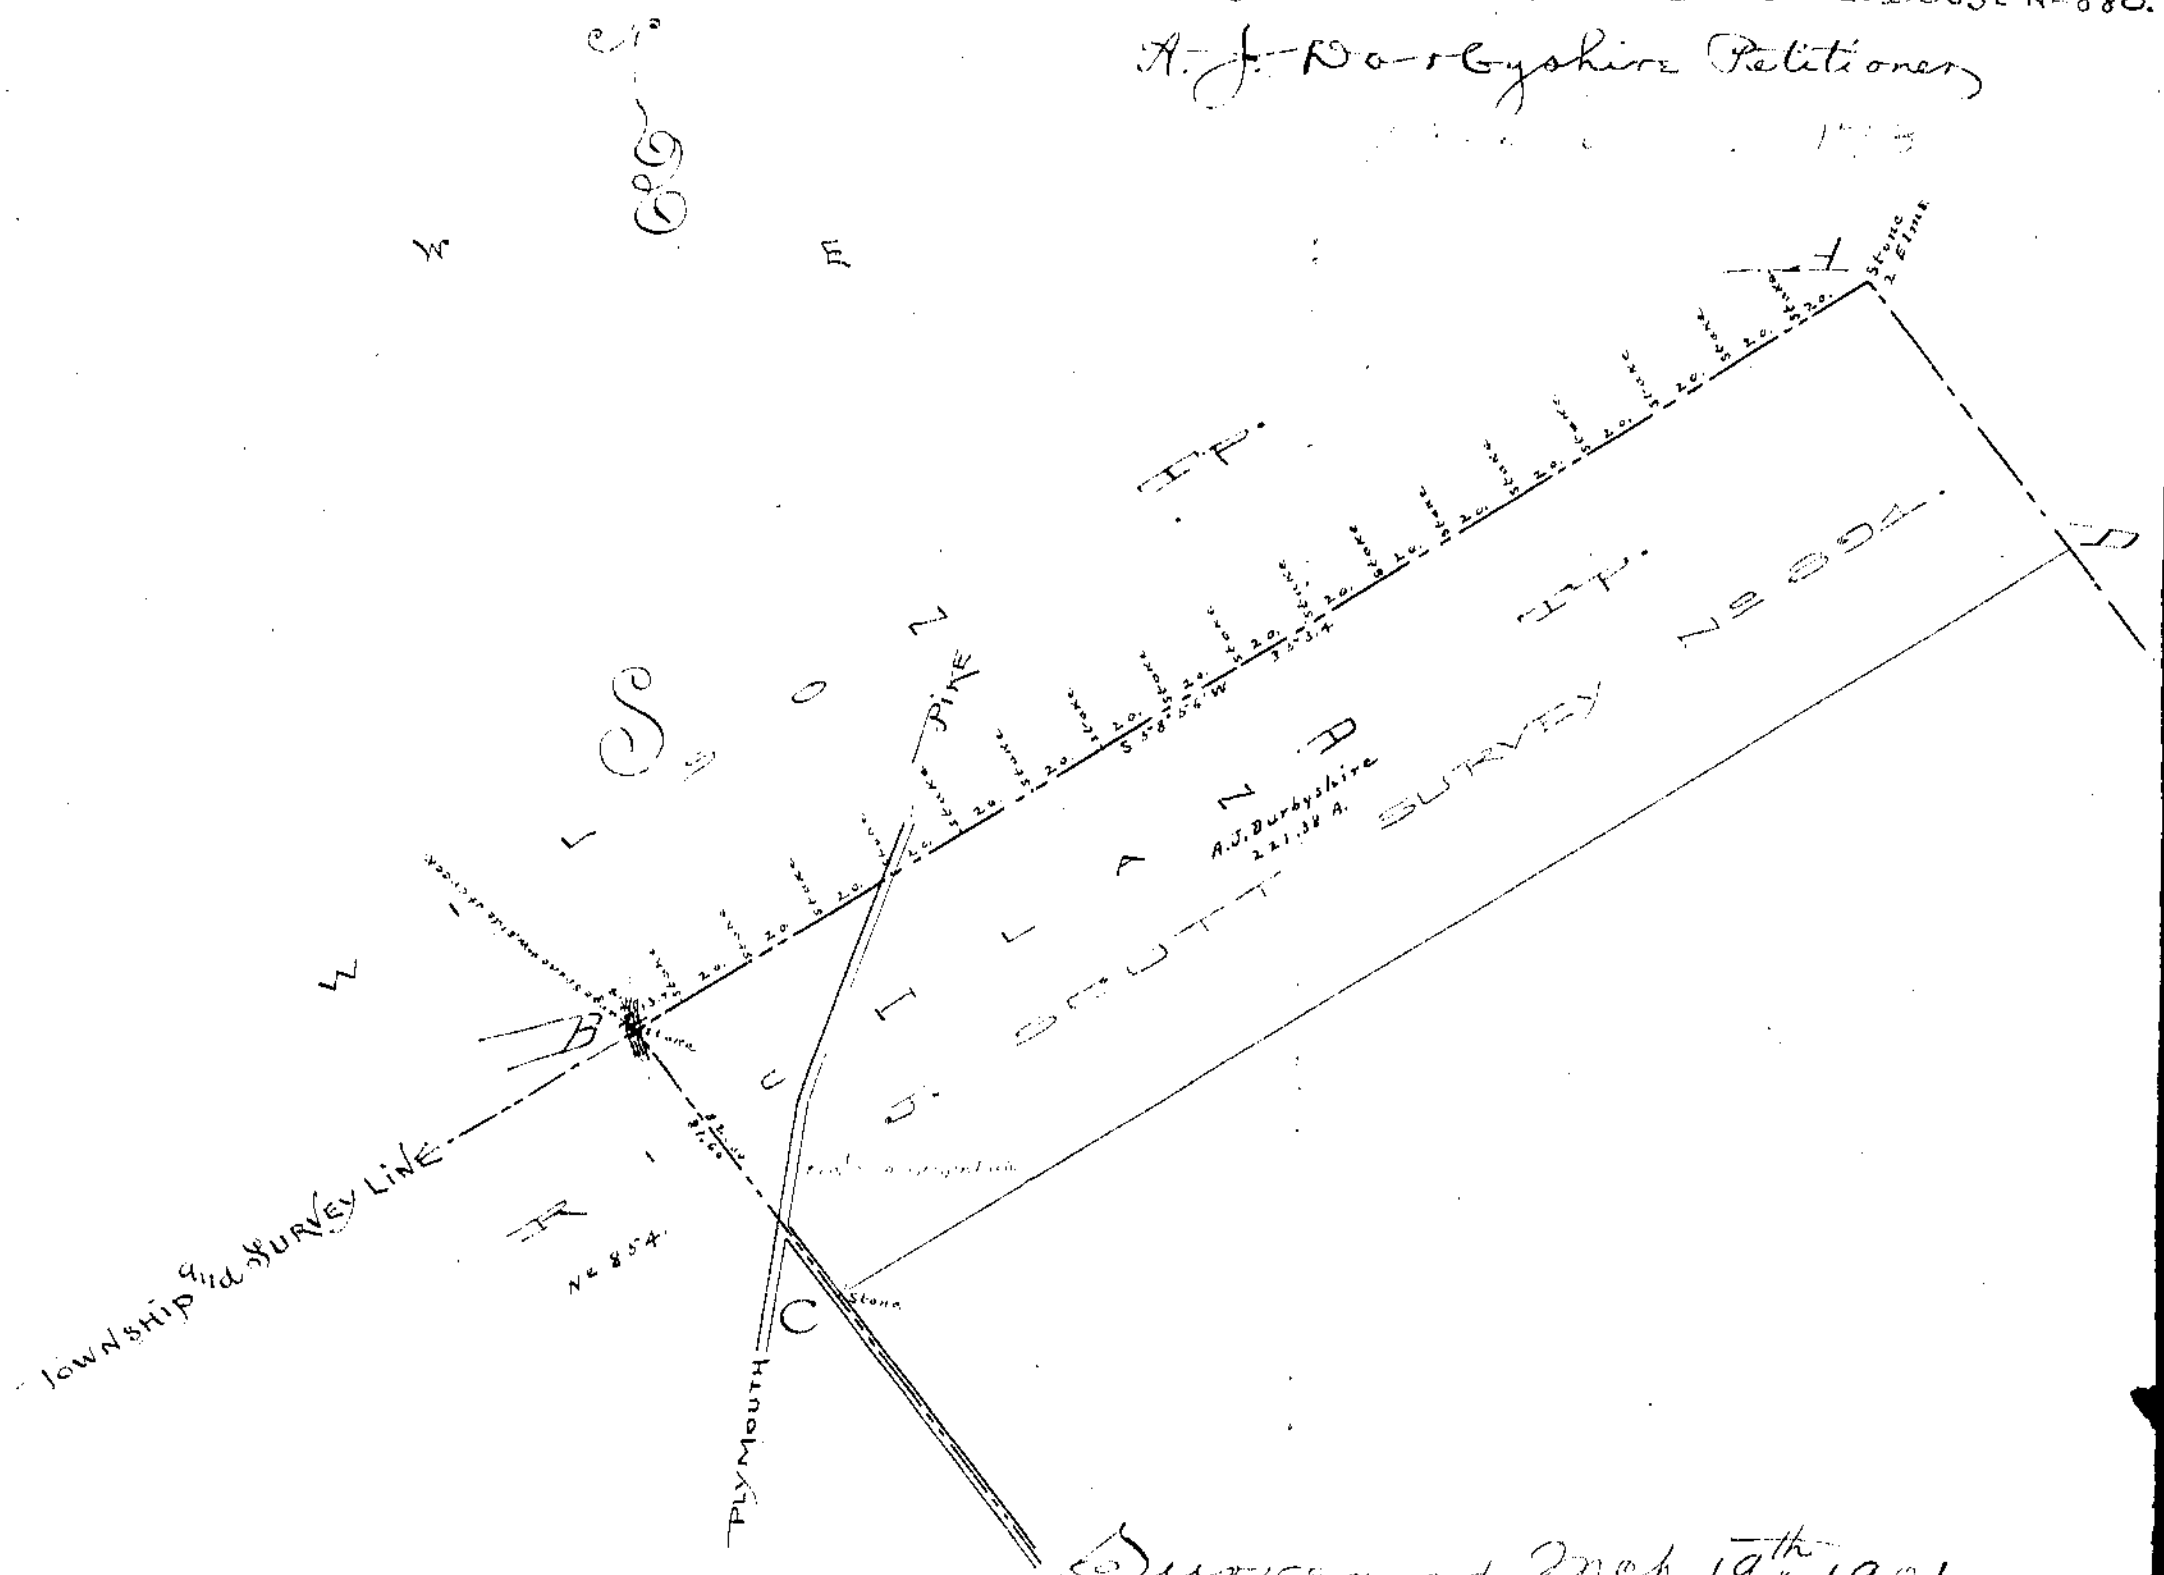

Surveyed March 19th 1901
for A. J. Dougyshire

Beginning at a stone and two elms at "A" in the Original Survey line between J. Scott Survey number 891 and E. Douse Survey No 880 which monuments also mark the boundary line between the Townships of Richland and Wilson. Thence with said Original line and said township line S 58°-50' W passing a stone in said line at every interval of twenty poles crossing the Plymouth Pike at 280 poles crossing the middle fork of Rattle-Snake at 352 poles 353.6 poles to a large stone on the right bank of said Creek marked "I-S" 81.6 poles from a stone "C" South Corner of A. J. Dougyshire

Recorded and indexed this 4th day of December A D 1901

Byron Franklin
County Surveyor