SCALE 5 CH. = 20 Po. = 1 IN.

RICHLAND Tp.

TP. NEAVILLE No 837.

N. BURWELL No 758.

Brit Mason Petitioner

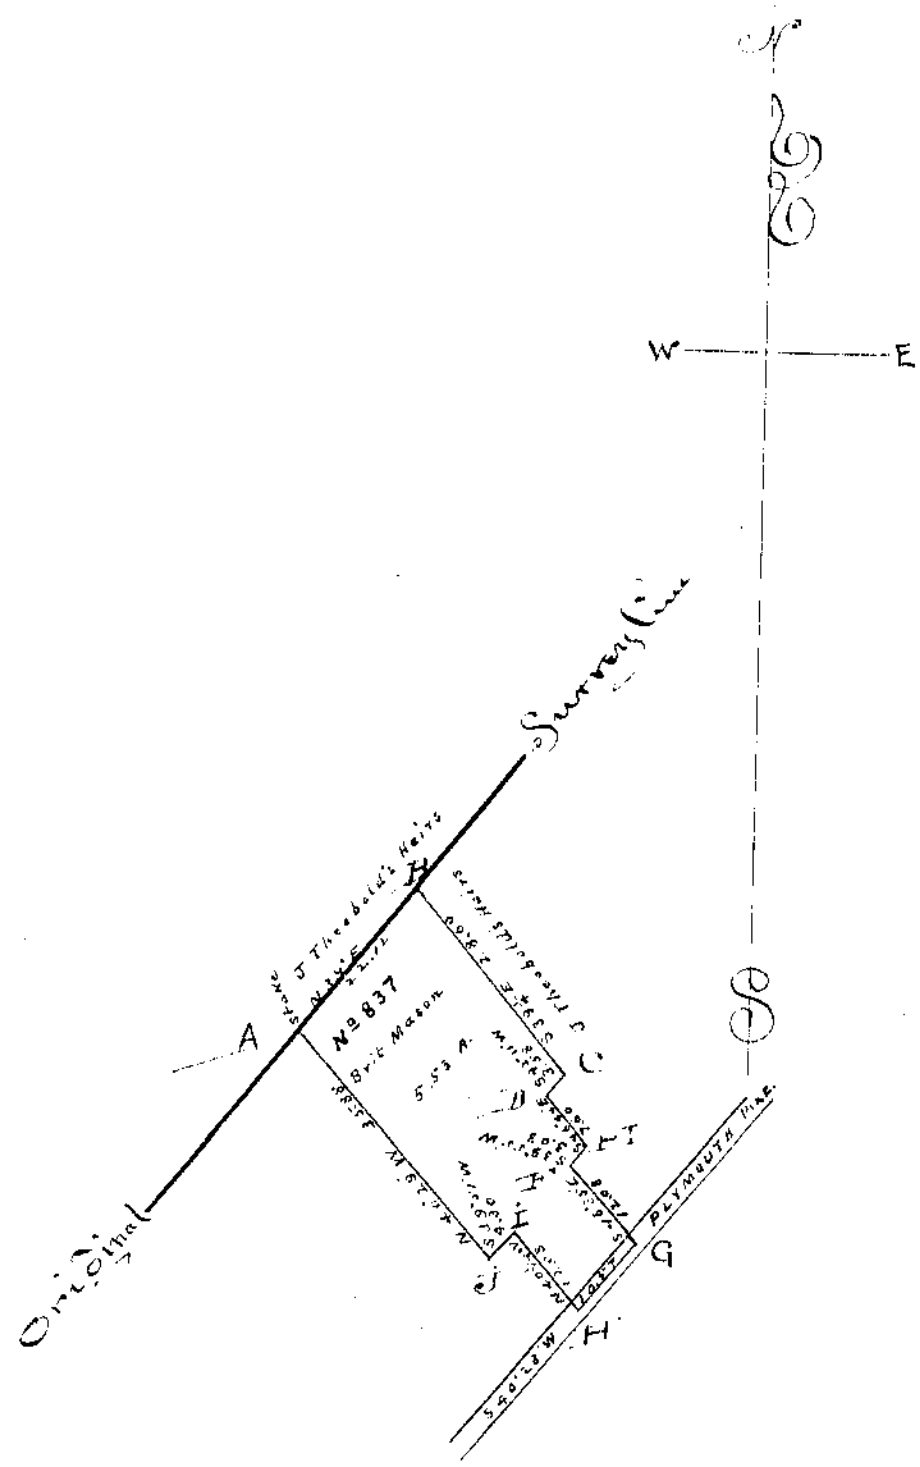

Beginning at a stake "A" in the original Survey line between N. Burwell Survey No 758 and Neaville Survey No. 837 thence with said line N 39° E 22.12 poles to a stone "B" in said line corner to J. Theobald & H. W. thence with their line S 39° E 9.80 poles S 12°-11' W 3.38 poles S 46-44 E 7.60 poles S 39°-55' W 3.03 poles S 46-35 E 12.08 poles to a stake G in the border of the Plymouth Pike thence with said pike S 40°-38' W 10.57 poles to a stake H in said pike thence N 40°-45' W 12.80 poles to a stake I. thence S 39°-51' W 1.30 poles to a stake J. thence N 40°-27' W 35.88 poles to the place of beginning containing 5 acres and 53/100 of an acre of land.

Recorded and indexed this 10th day of December A.D. 1901

Byron Franklin
County Surveyor