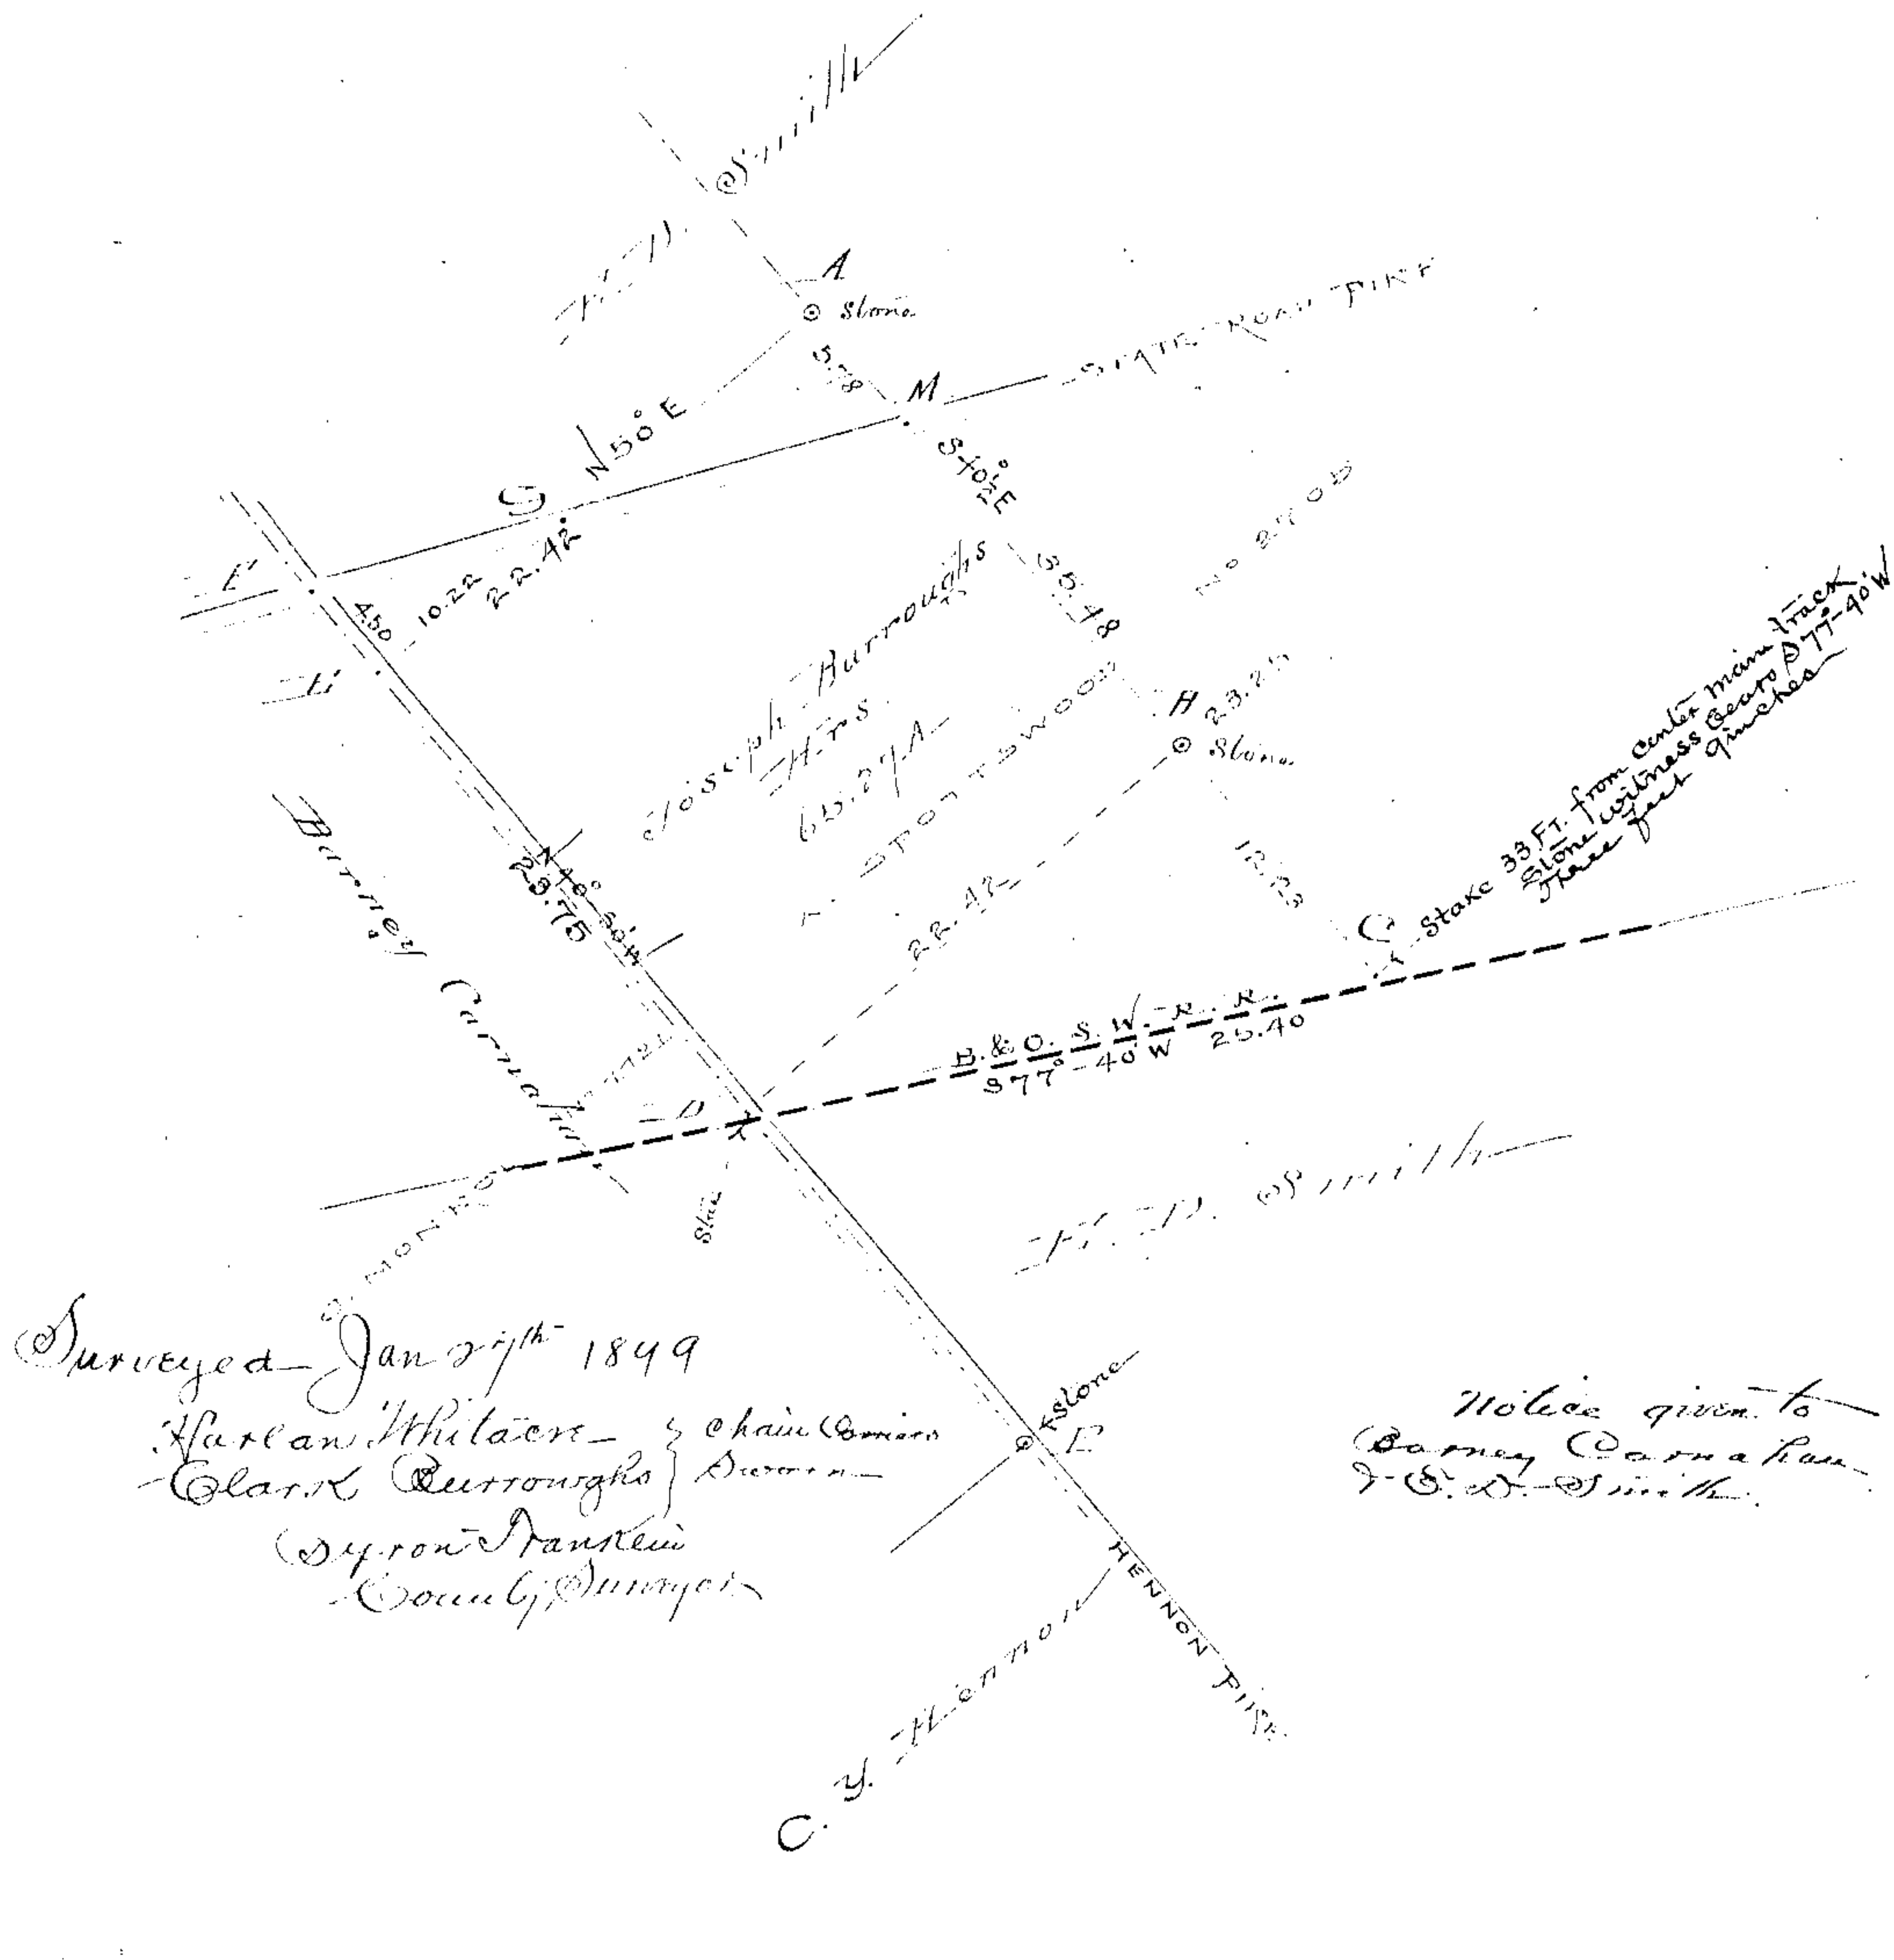
F. D. Smith
A
Stone
5.78
M
N 50° E
State Road Pike
S 40½ E
35.48
H
23.25
Stone
22.42
10.22
4.50
Joseph Burroughs Heirs
65.79 A
Spottswood
22.42
23.75
Barney Carnahan
D
Stake
C
Stake 33 Ft. from center main track
Stone witness bears S 77-40 W
three feet 9 inches
B. & O. S. W. R. R.
S 77° 40 W 25.40
F. D. Smith
Monroe
Stone
E
Hennon Pike
C. Y. Hennon
Surveyed Jan 9th 1849
Harlan Whitacre } Chain Carriers
Clark Burroughs } Sworn
Byron Franklin
County Surveyor
Notice given to
Barney Carnahan
F. D. Smith