CLARK AND WASHINGTON TP

SCALE 6 CH.
VARIATION 3° 15' E
DECLINATON 20' E

Surveyed April 18th 1899 at the instance of R. J. Lozenby.
Notices given to Fran. Hiatt, Marg't Carrum, Don Harris and C. & B. Clelland.
Witnesses to the filing of the corner stones at A.F.G, H.I.&J
Oliver Hiddleson, Esquire Adolphus Harris, C. B. Cleland.
George H. Smith — Regin. A. Lozenby
Corner stones found and identified at L.A.M.E.&K.
Cadiz Boulware and Dolph Harris, Chain Carriers Sworn.

Byron Franklin
County Surveyor.

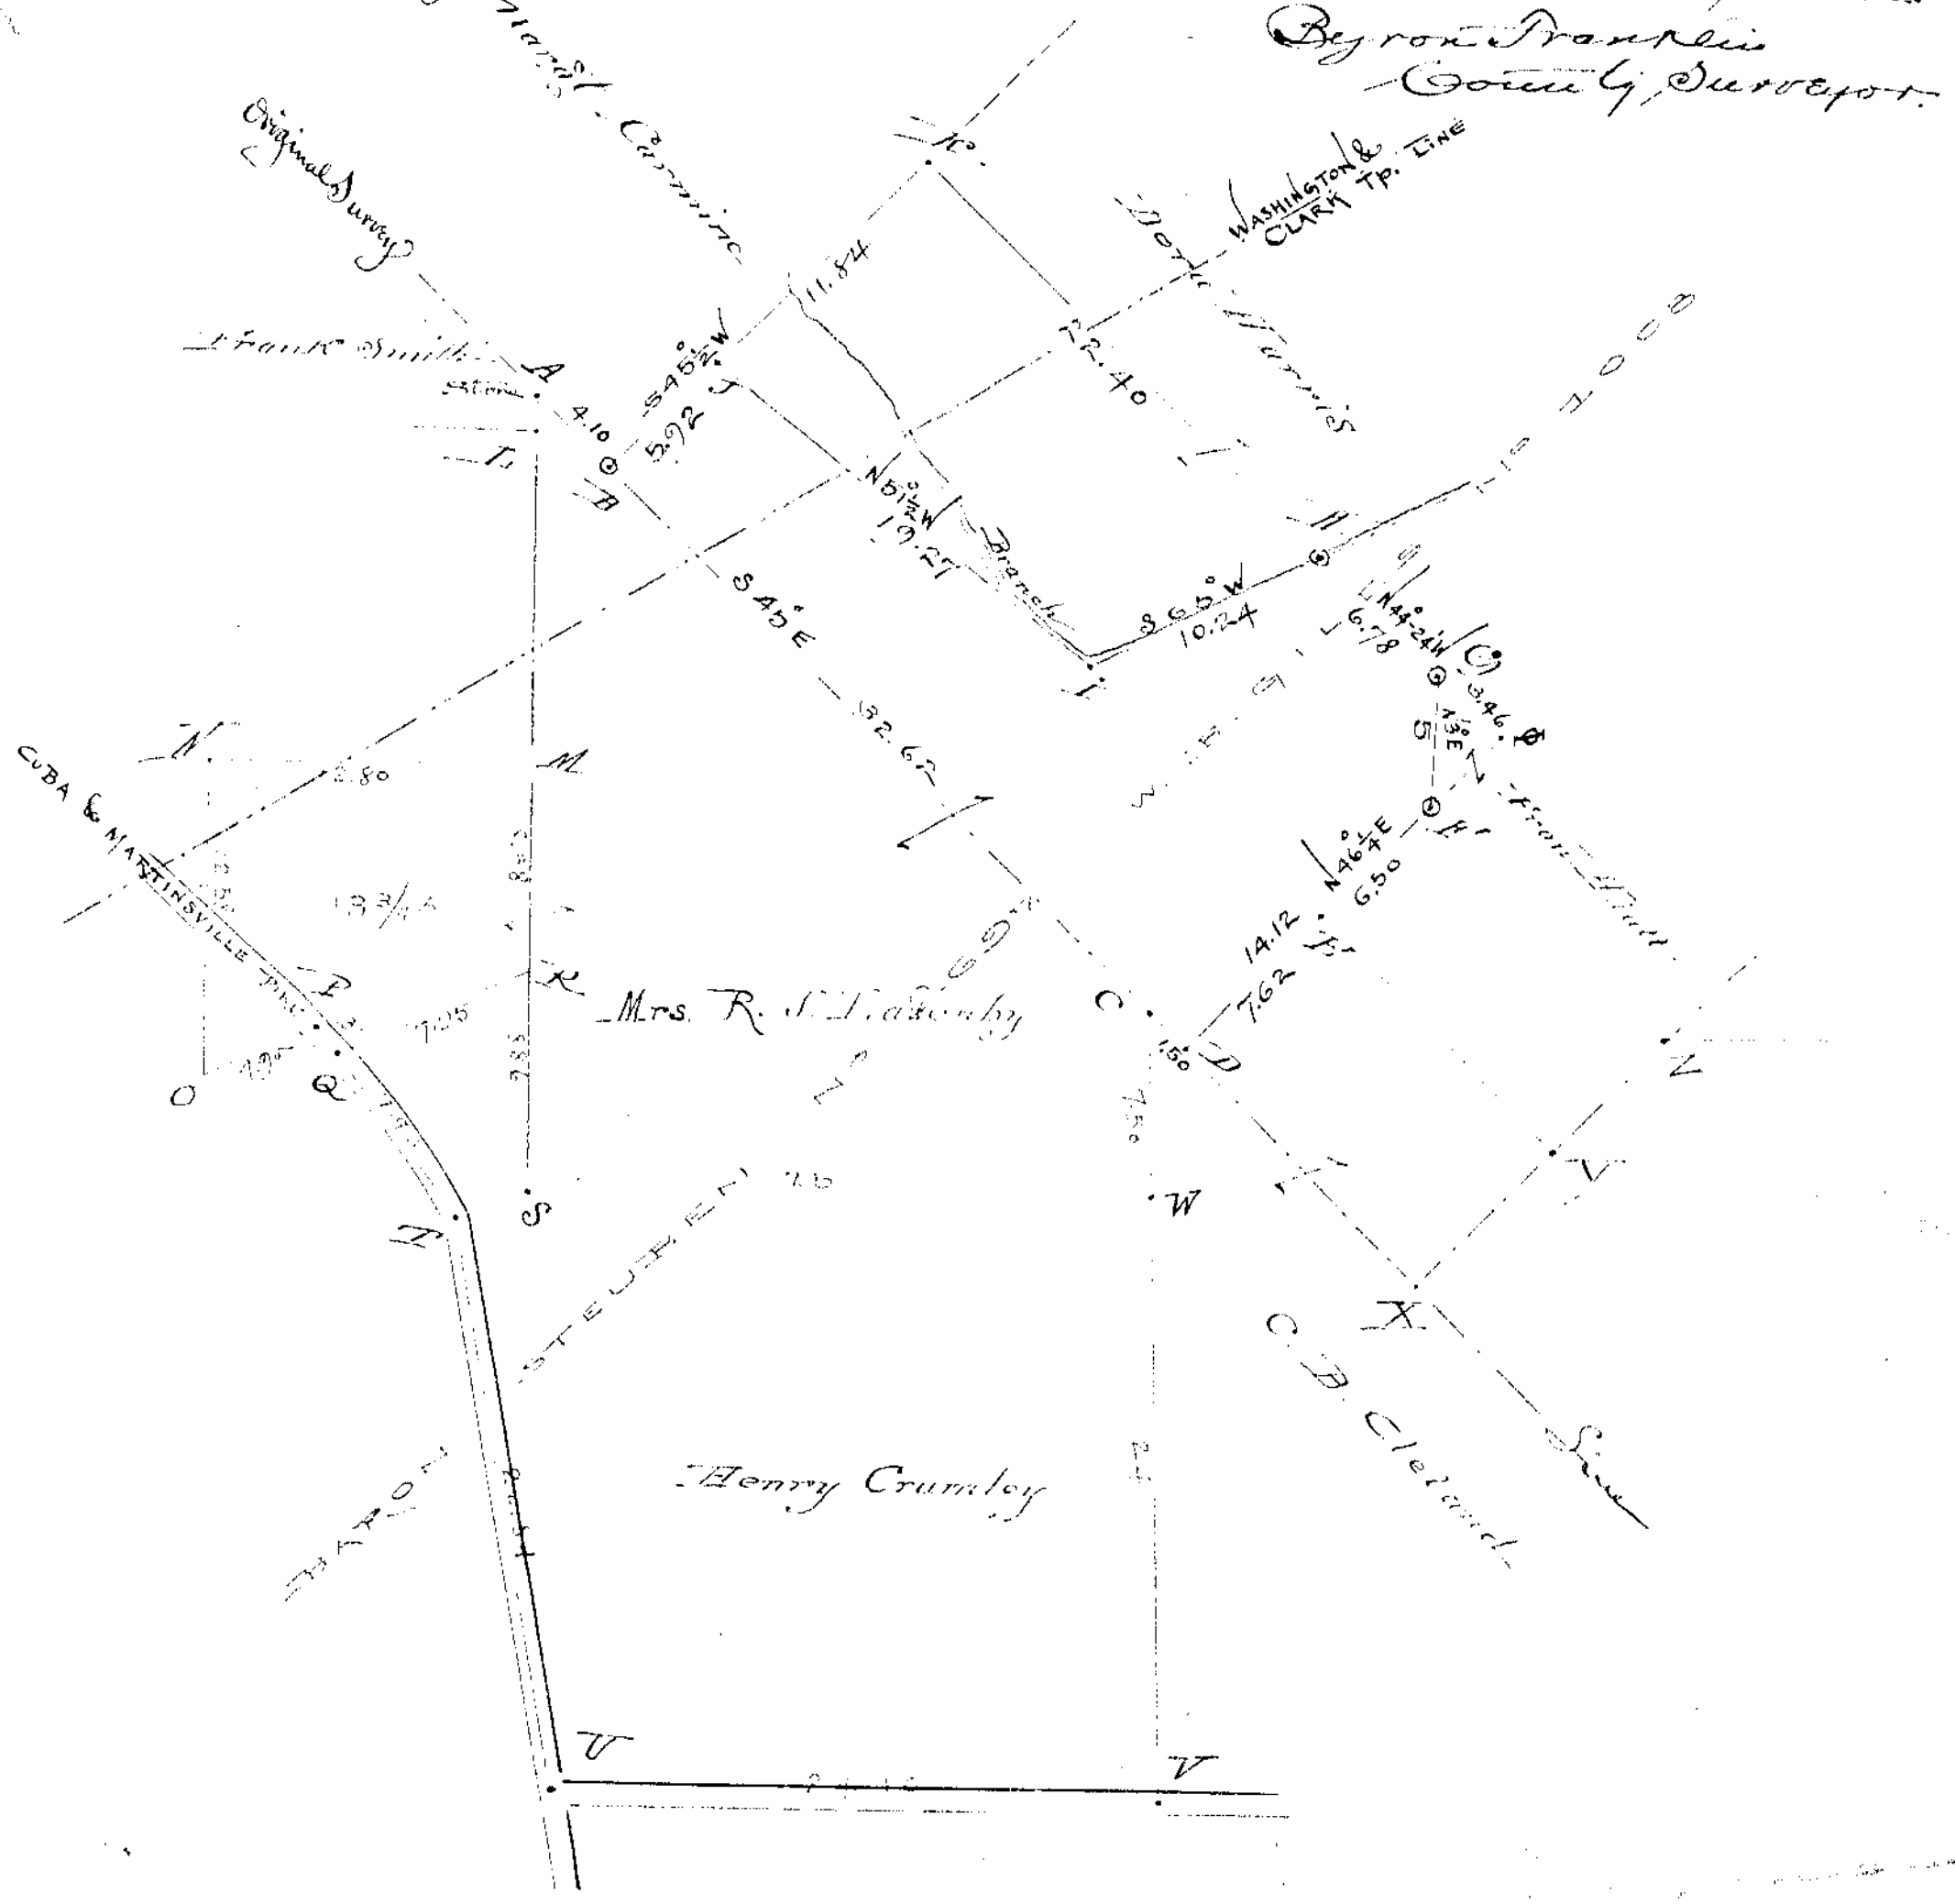

The position of the township line with reference to these lands is only approximate.
Byron Franklin
County Surveyor