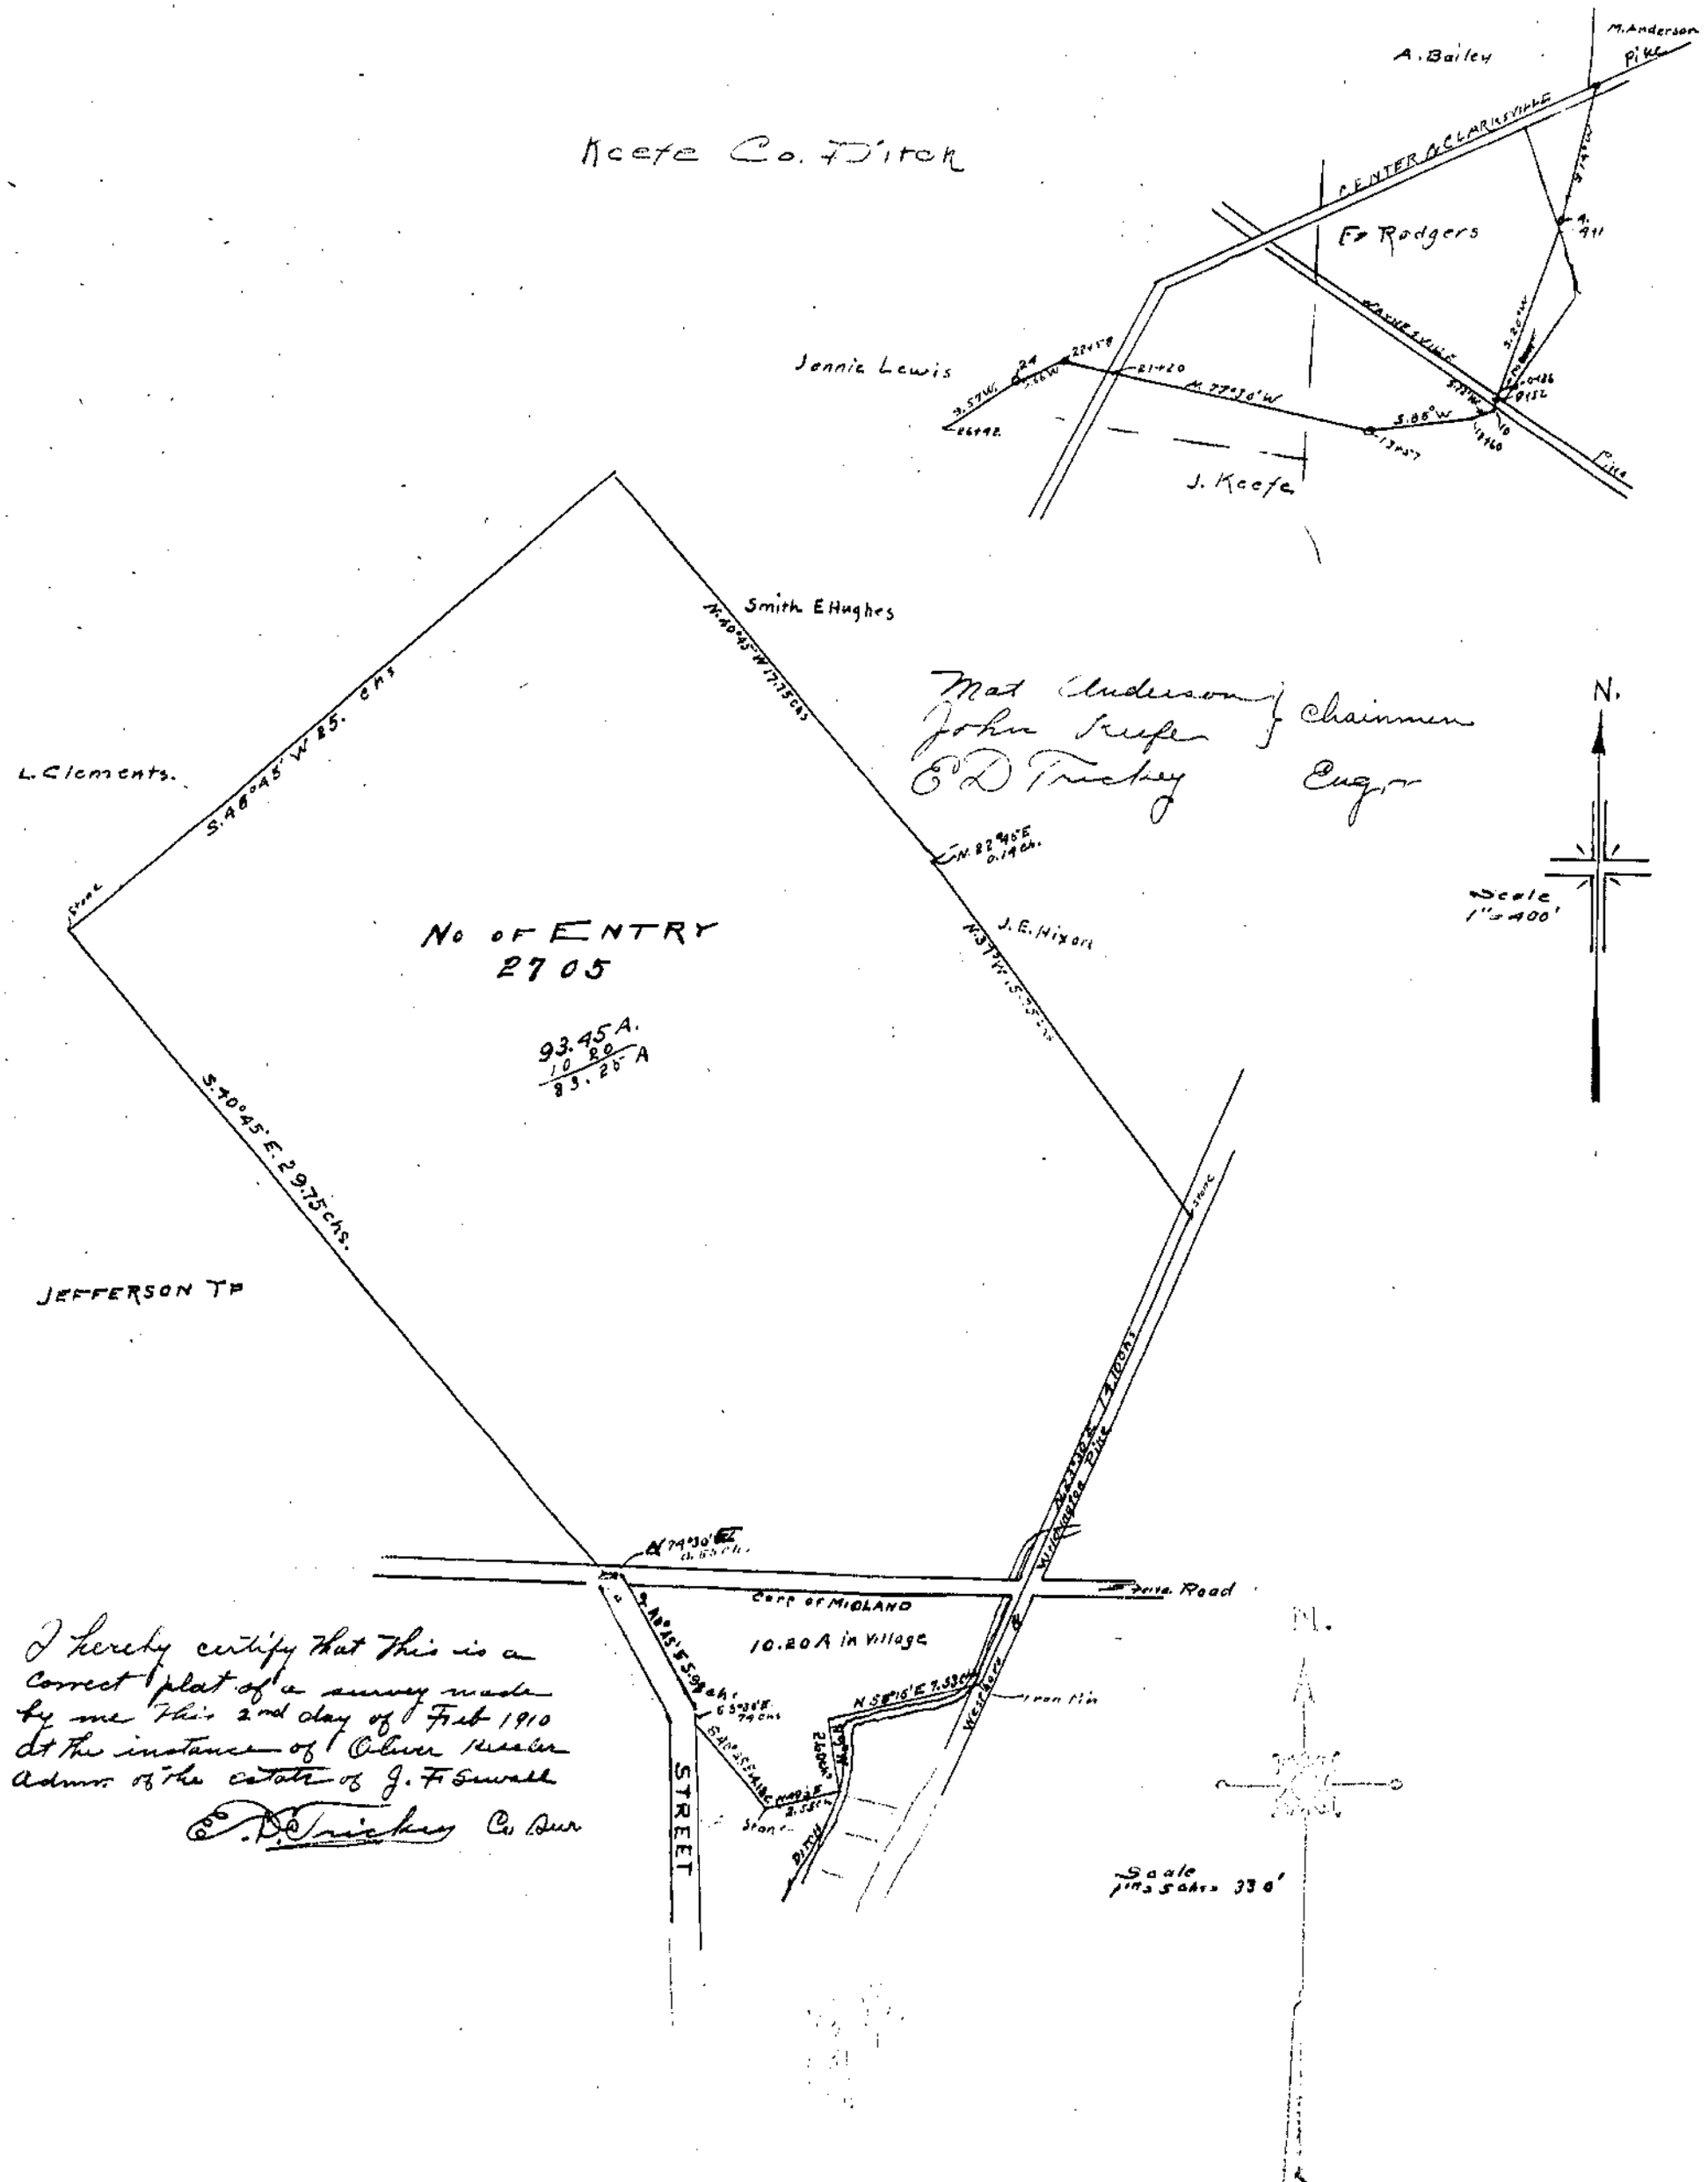
Keefe Co. Ditch
A. Bailey
M. Anderson
Pike
CENTER & CLARKSVILLE
F. Rodgers
Jennie Lewis
J. Keefe
Smith E Hughes
L. Clements.
S. 48°45' W 25. chs
N. 40°45' W 17.75 chs
Mat Anderson } Chairmen
John Kuefer
E D Trickey Engr
N.
Scale 1" = 400'
N. 82°45' E 0.14 ch.
J. E. Hixon
No of ENTRY
2705
93.45 A.
10.20
83.25 A
S. 40°45' E. 29.75 chs.
JEFFERSON TP
Corp of MIDLAND
10.20 A in Village
Pub. Road
STREET
Scale 1" = 50 chs = 330'
I hereby certify that this is a correct plat of a survey made by me this 2nd day of Feb 1910 at the instance of Oliver Keefe admr of the estate of J. F. Sewell
E. D. Trickey Co Surv