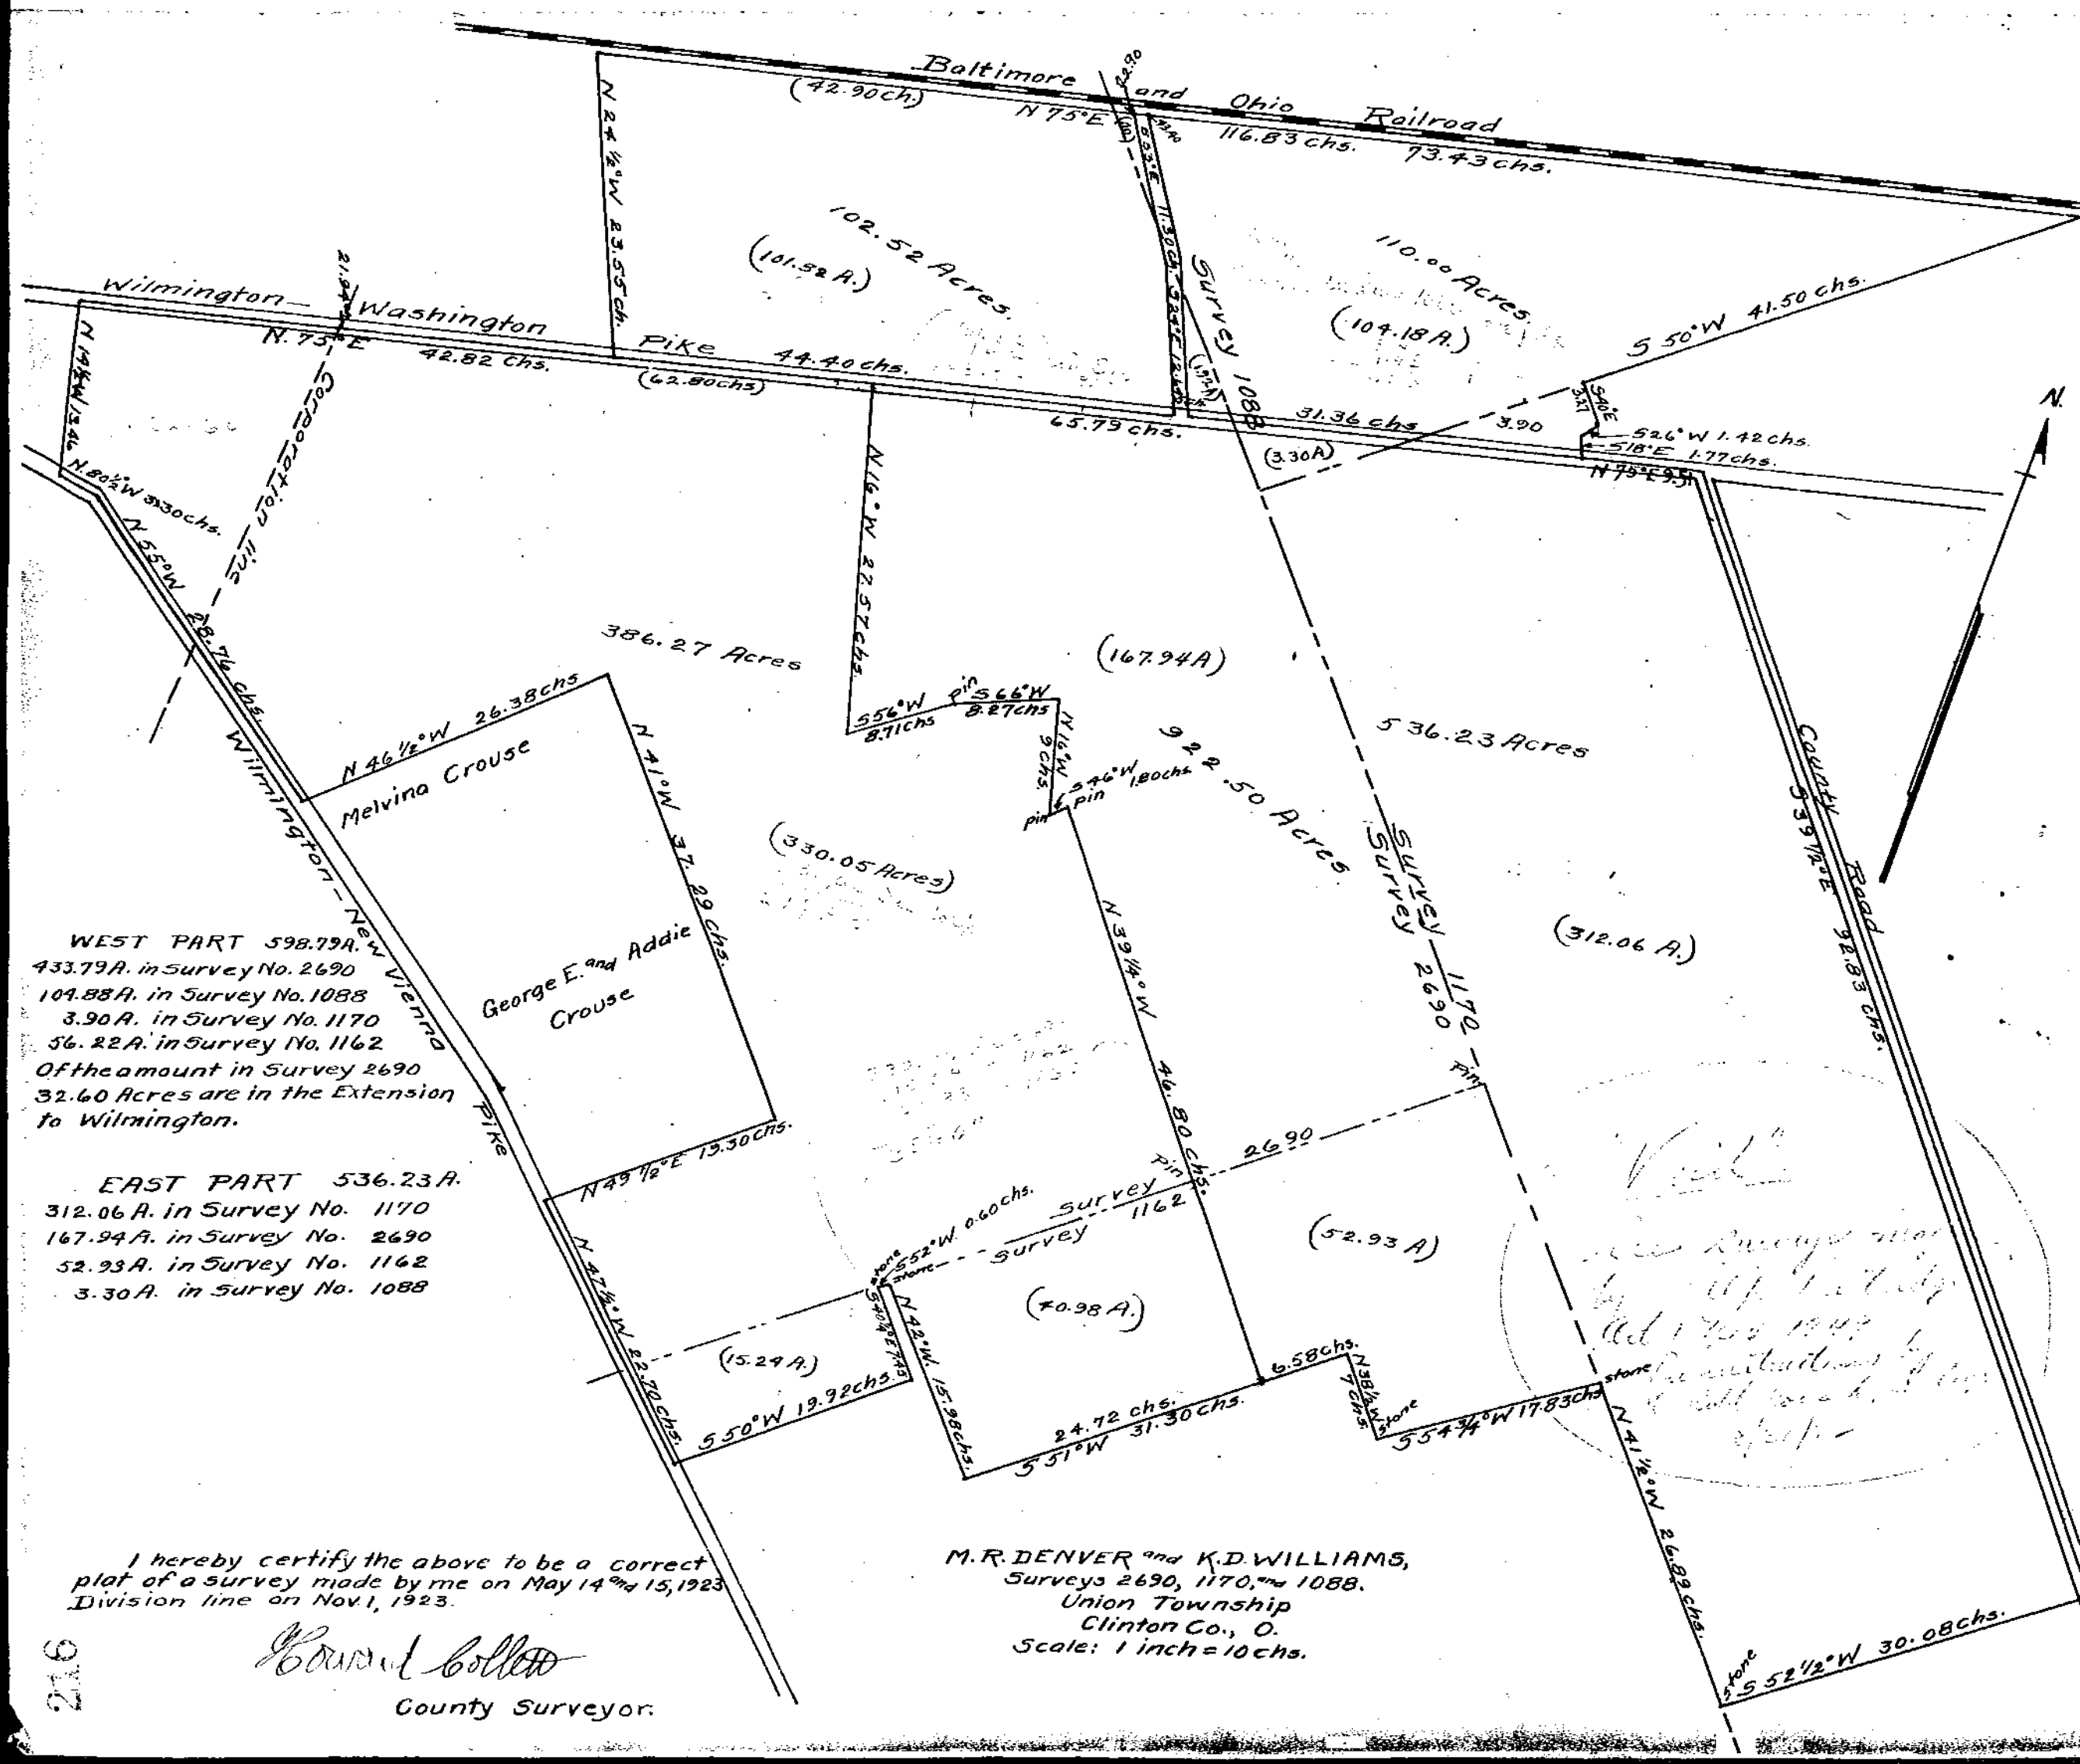

WEST PART 598.79 A.
433.79 A. in Survey No. 2690
104.88 A. in Survey No. 1088
3.90 A. in Survey No. 1170
56.22 A. in Survey No. 1162
Of the amount in Survey 2690
32.60 Acres are in the Extension to Wilmington.

EAST PART 536.23 A.
312.06 A. in Survey No. 1170
167.94 A. in Survey No. 2690
52.93 A. in Survey No. 1162
3.30 A. in Survey No. 1088

I hereby certify the above to be a correct plat of a survey made by me on May 14 and 15, 1923
Division line on Nov. 1, 1923.

Howard Collett
County Surveyor.

M. R. DENVER and K. D. WILLIAMS,
Surveys 2690, 1170, and 1088.
Union Township
Clinton Co., O.
Scale: 1 inch = 10 chs.

216