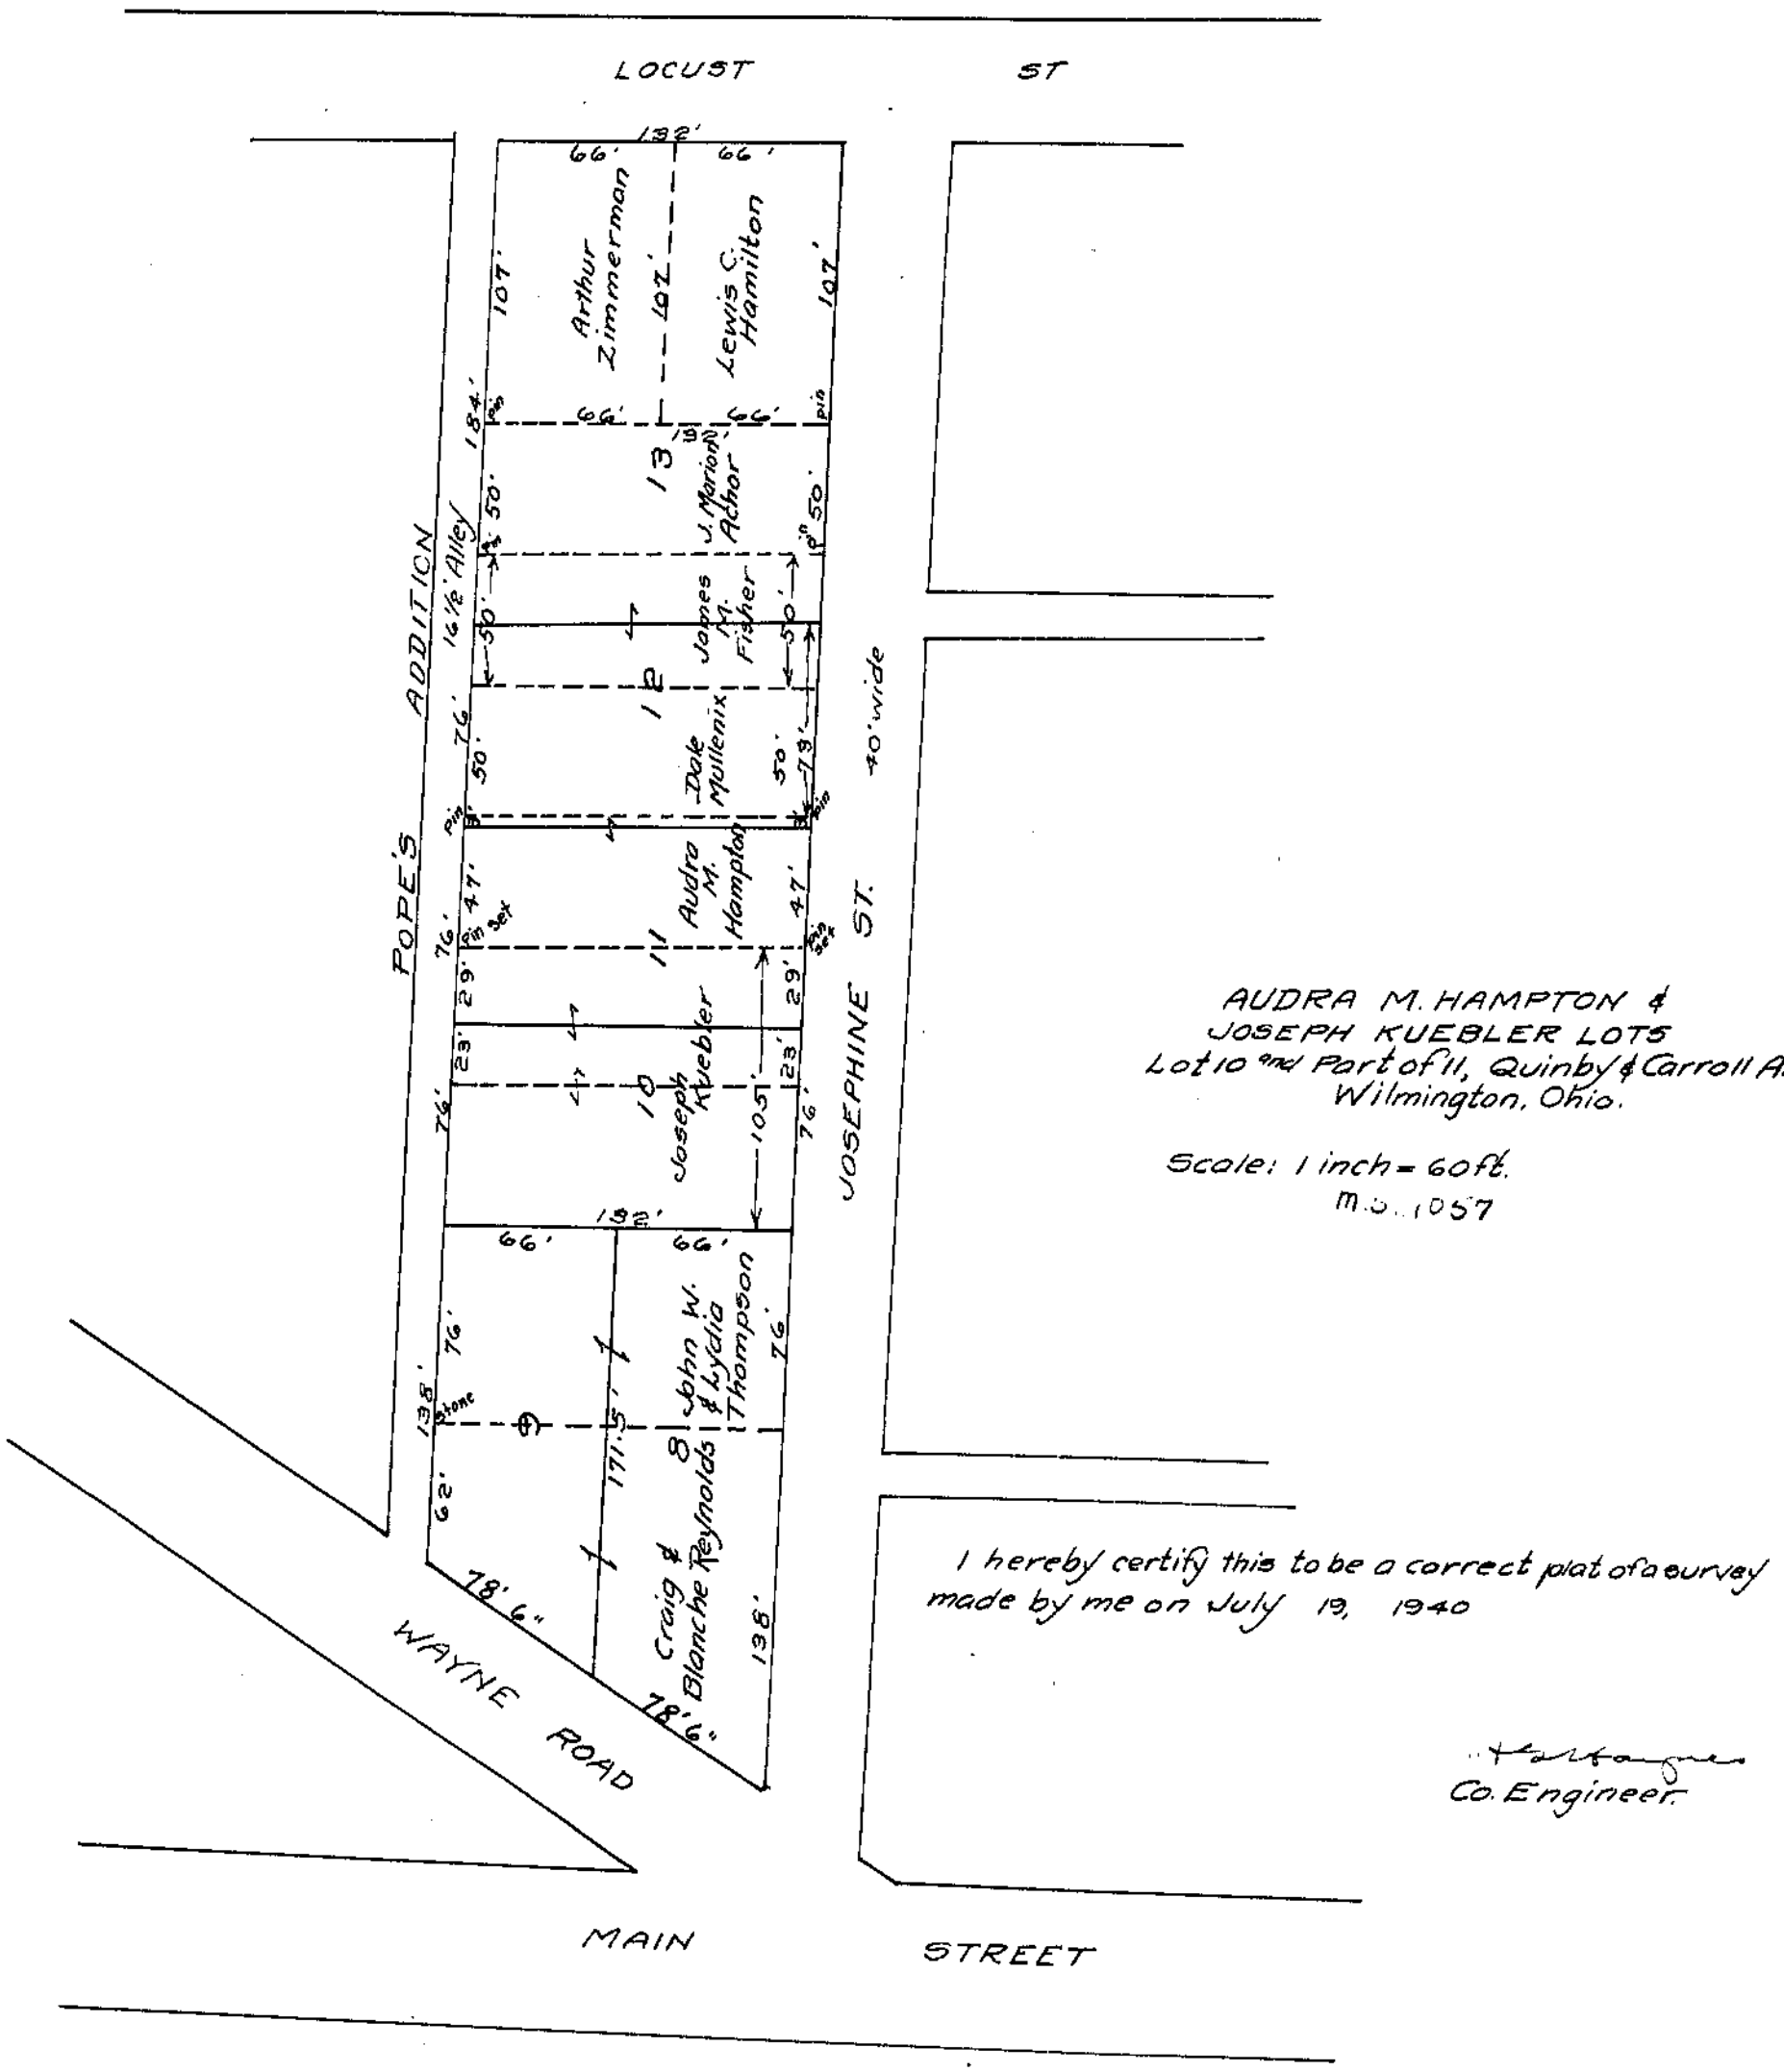
LOCUST ST
POPE'S ADDITION
16½' Alley
JOSEPHINE ST.
40' wide
WAYNE ROAD
MAIN STREET
Arthur Zimmerman
Lewis C. Hamilton
J. Marion Adkor
James M. Fisher
Dale Mullenix
Audra M. Hampton
Joseph Kuebler
John W. & Lydia Thompson
Craig & Blanche Reynolds
13
12
11
10
9
8
132'
66'
107'
184'
50'
76'
47'
29'
23'
105'
138'
62'
171.5'
78'6"
Stone
Pin
Pin set
AUDRA M. HAMPTON &
JOSEPH KUEBLER LOTS
Lot 10 and Part of 11, Quinby & Carroll Add.,
Wilmington, Ohio.
Scale: 1 inch = 60 ft.
M.S. 1057
I hereby certify this to be a correct plat of a survey
made by me on July 19, 1940
Co. Engineer.