Survey #1057
Extension to Wilmington.

Scale 1" = 40'

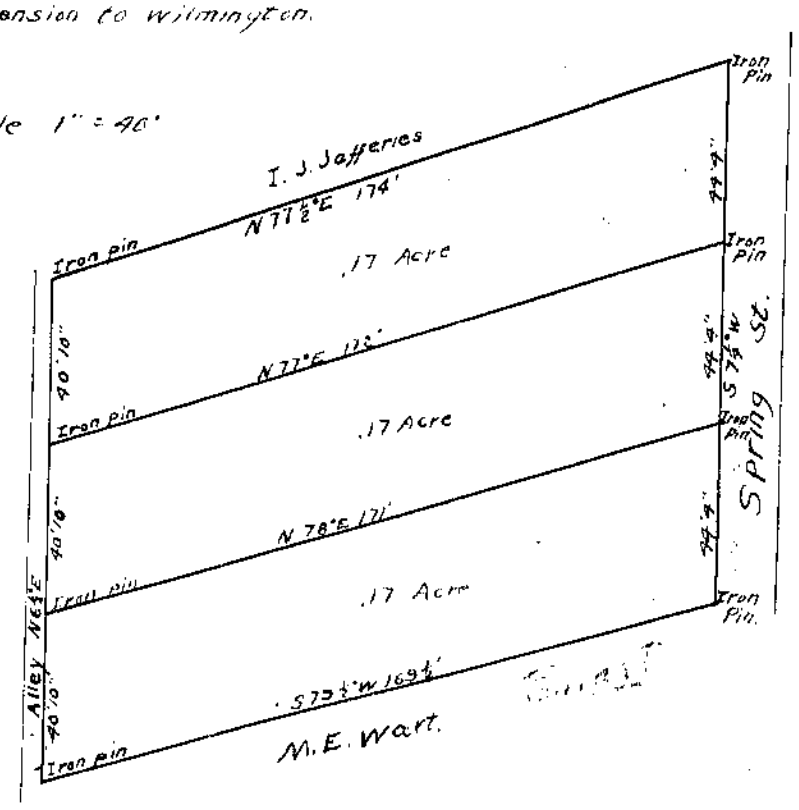

I hereby certify the above plat to be that of a correct survey made by me for Clara Smith on April 29, 1916.

Howard Collett
Deputy County Surveyor

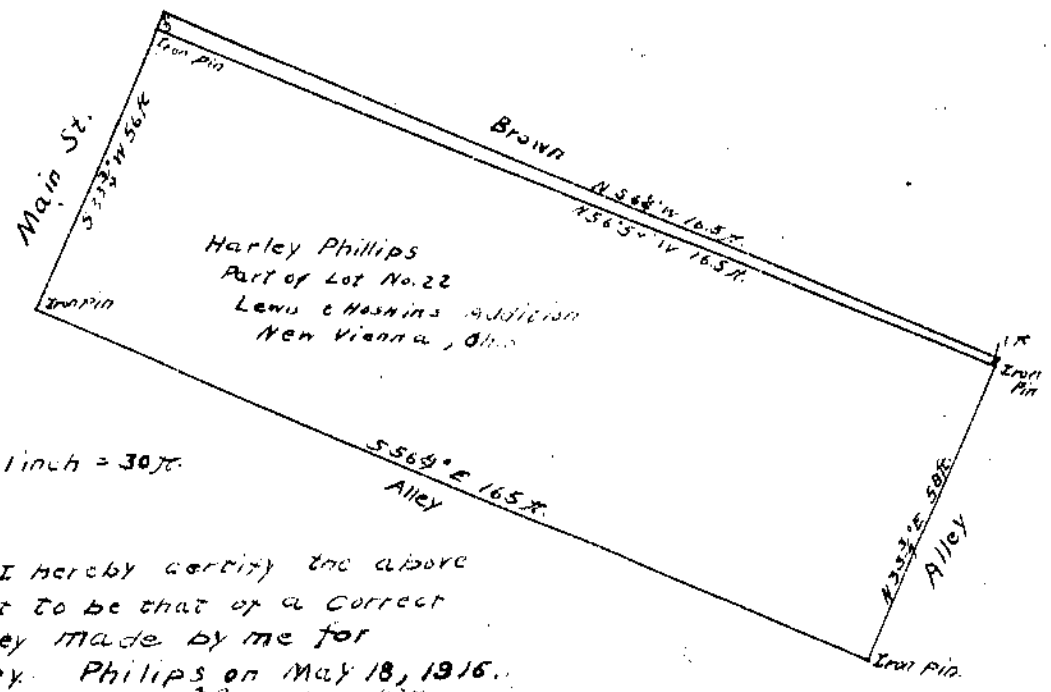

Scale 1 inch = 30 ft.

I hereby certify the above plat to be that of a correct survey made by me for Harley Philips on May 18, 1916.

Howard Collett
County Surveyor.

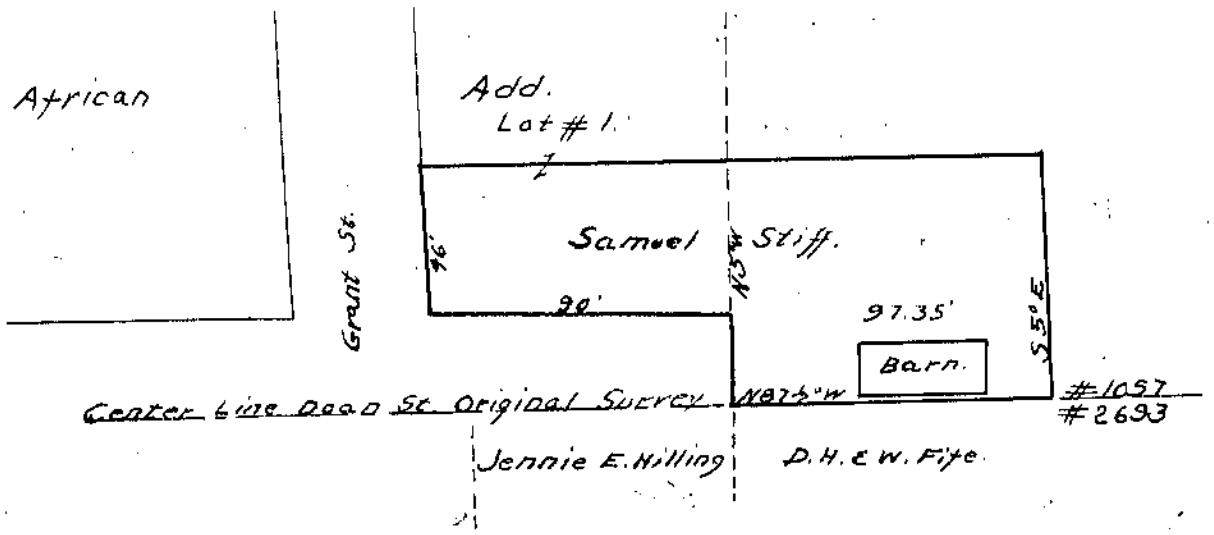

Surveyed for City Council. Dec. 21, 1916
Howard Collett, County Surveyor.

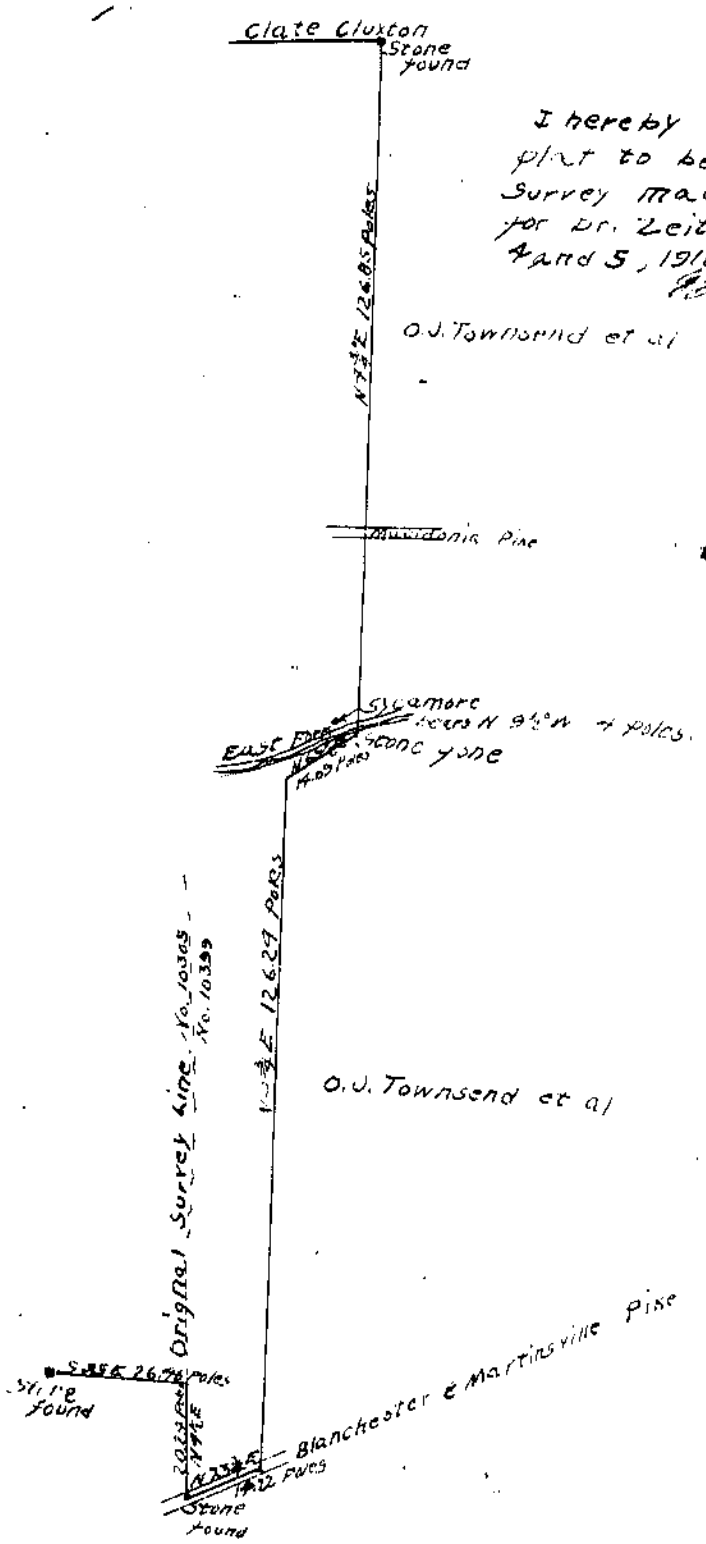

I hereby certify this plat to be a correct Survey made by me for Dr. Zeiter on May 4 and 5, 1916.

Howard Collett
County Surveyor.

Scale 1 inch = 30 Poles.

Clark Tp.

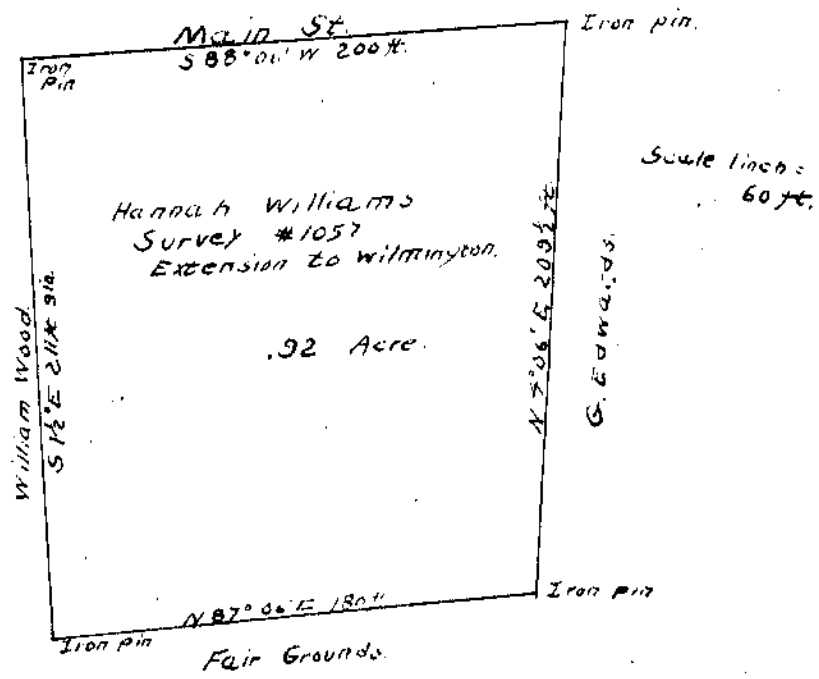

Scale 1 inch = 60 ft.

I hereby certify the above plat to be that of a correct survey made by me of Hannah Williams Lot on May 29, 1916.

Howard Collett
County Surveyor.