96D

1033

RECEIVED FOR RECORD
RECORDED July 17, 1957 (121)
BOOK NO. 5 PAGE 121
1957 MAY 23 AM 10:03
FEE $ 2.50
JEAN S. RICHARDSON
RECORDER
CLINTON COUNTY, OHIO

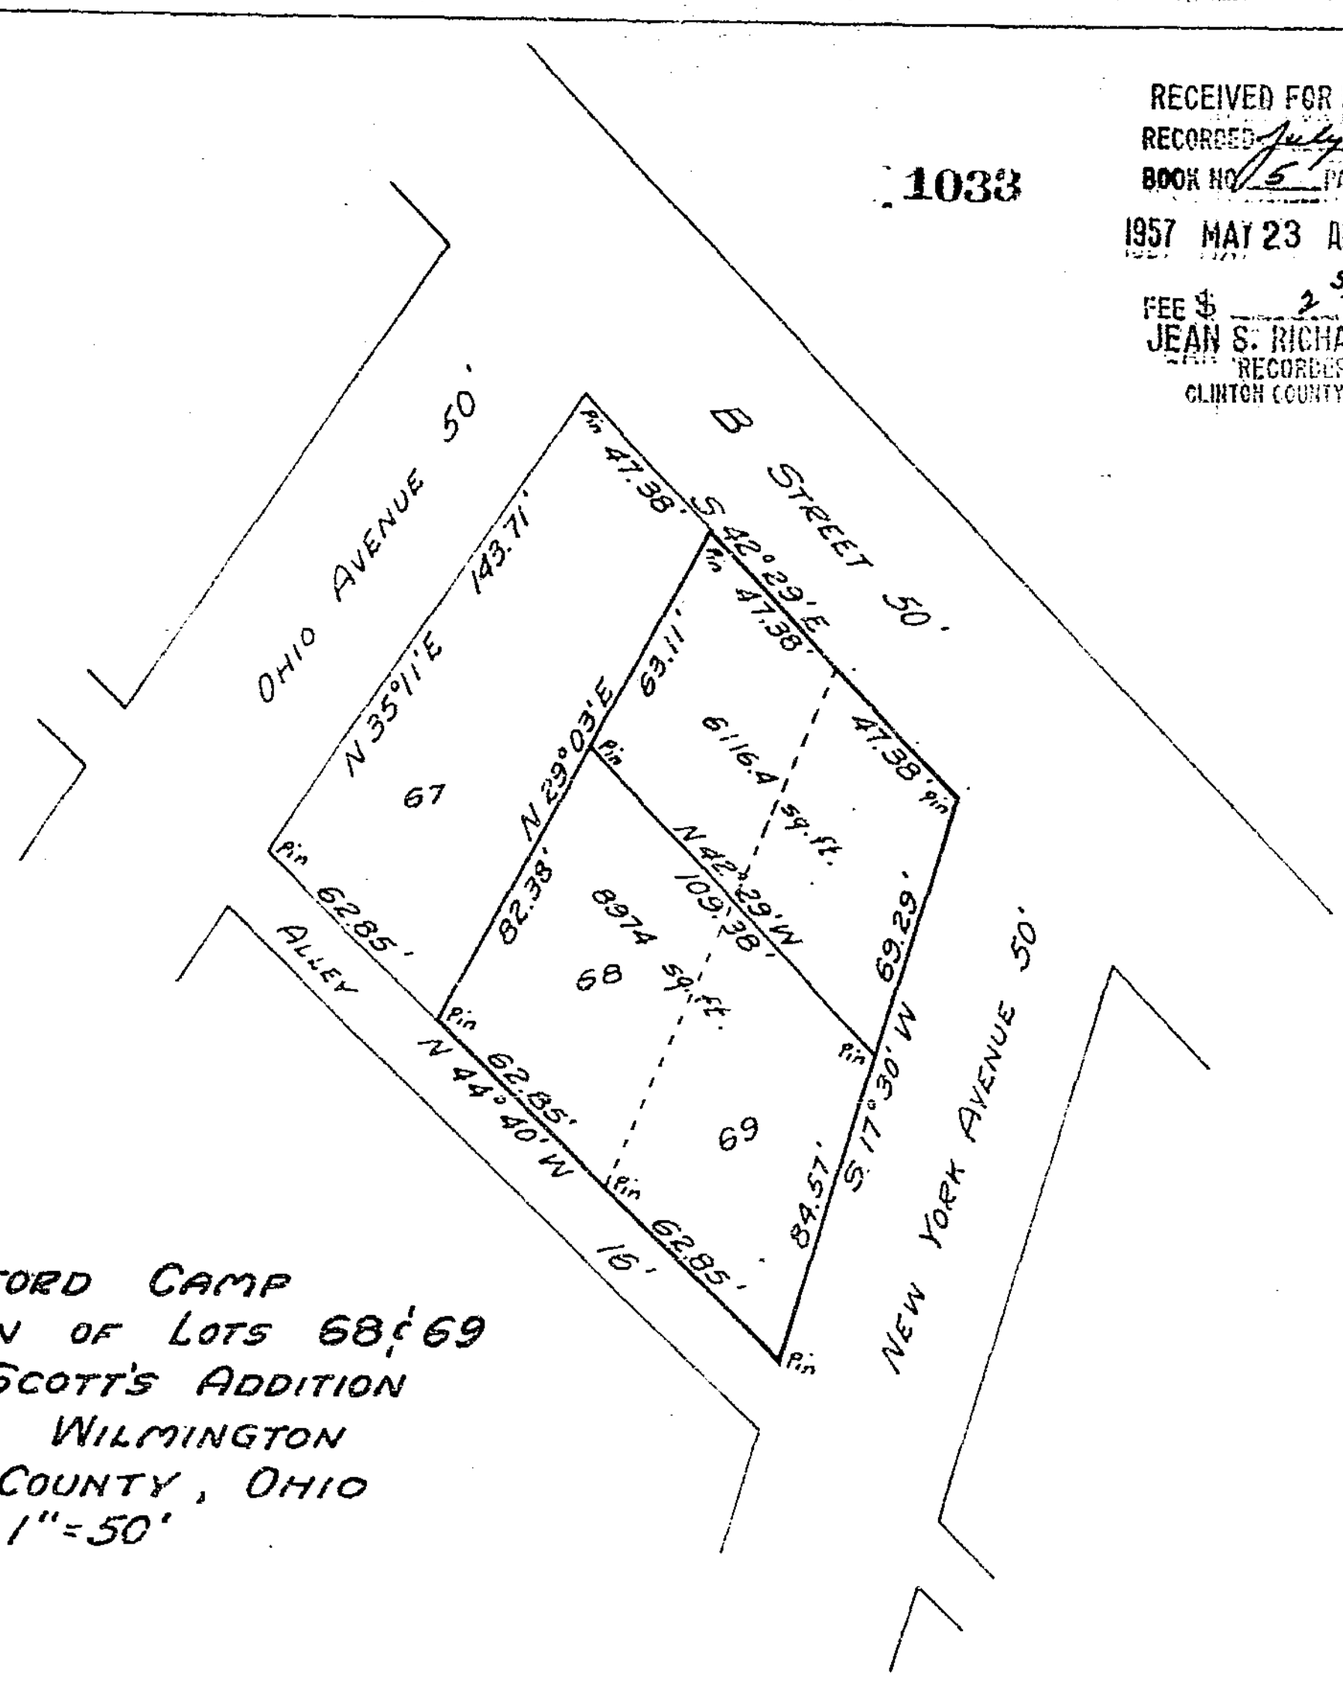

CLIFFORD CAMP
SUBDIVISION OF LOTS 68 & 69
ADAM SCOTT'S ADDITION
CITY OF WILMINGTON
CLINTON COUNTY, OHIO
1"=50'

I hereby certify the above to be a correct plat of a survey made by me on April 13 & 15, 1957.

Maynard Borton
Registered Surveyor No. 3966

I, Clifford Camp, hereby certify that I am the owner of Lots No. 68 & 69 of Scott's Addition as shown in the above plat and that such subdivision of said lots is for the purpose of immediate or future transfer of ownership.

Clifford Camp

State of Ohio
County of Clinton ss:
On this 18th day of April, 1957, before me a Notary Public, in and for Clinton County, Ohio personally appeared Clifford Camp who acknowledged the signing of the above plat, and that such signing was his free and voluntary act and deed for the uses and purposes therein mentioned.
In witness whereof I have hereunto set my hand and affixed my official seal on the day and date above written.

Maynard Borton
Notary Public, Clinton County, Ohio
My commission expires May 3, 1957

Received by the Planning Commission of the City of Wilmington, Ohio on April 18, 1957.

C C Mitchell

Approved by the Planning Commission of the City of Wilmington, Ohio 18th April 1957

Chairman

Robert A. Tucker
Secretary