LOCATION PLAN
CLI.-132-0.83
BATAVIA-CLARKSVILLE RD.
CLINTON COUNTY
1955

SCALE: 1" = 40'

RECORDED

Platbook _____ Page ____

Clinton County Plat Record

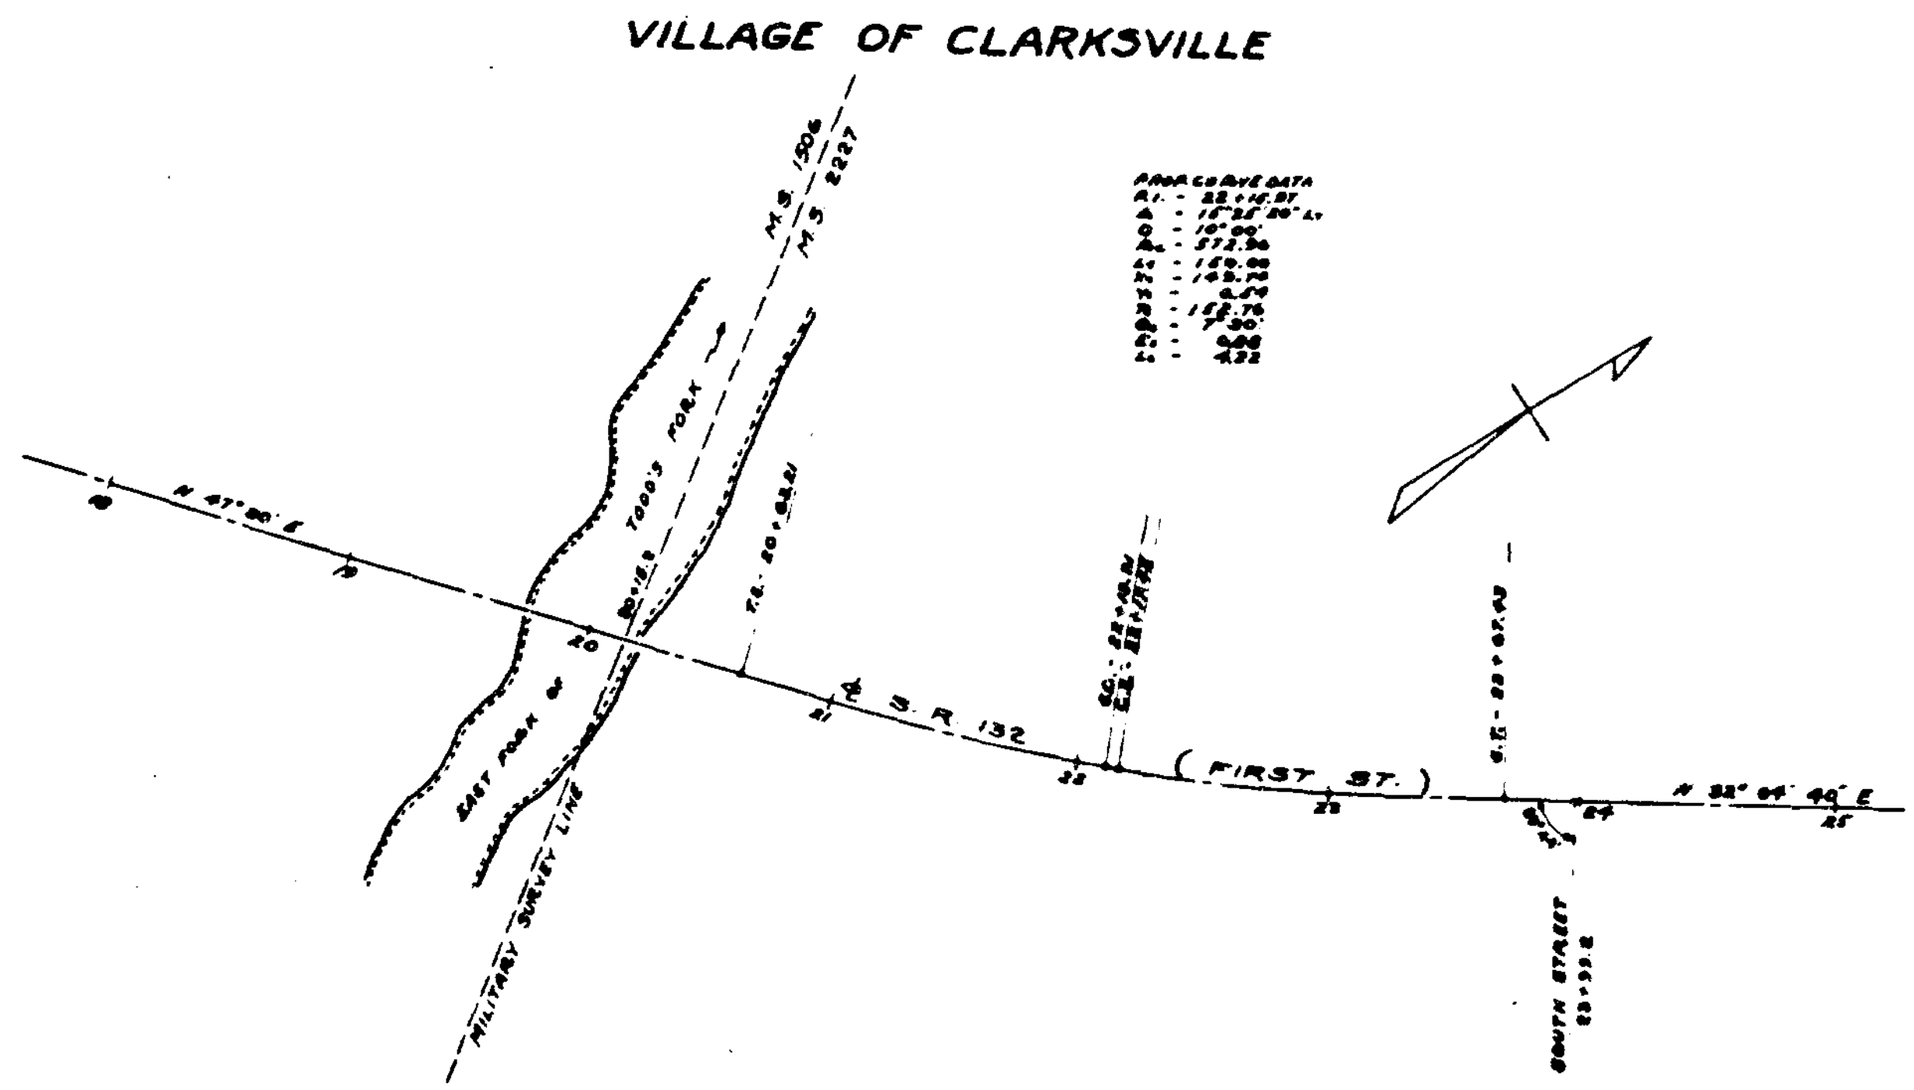

I hereby certify that this is a true delineation of a survey made by the Ohio Department of Highways.

Date 12-26-55

Div. Deputy Director
Registered Surveyor No 2443
Registered Civil Engr. No 2159

85C

9989

FILED

At 11:25 O'CLOCK A M

FEB 2 1956

Jean S. Richardson

Recorder, Clinton County, Ohio

Plat Book No. 5

Page 13

CENTERLINE REFERENCE MONUMENTS

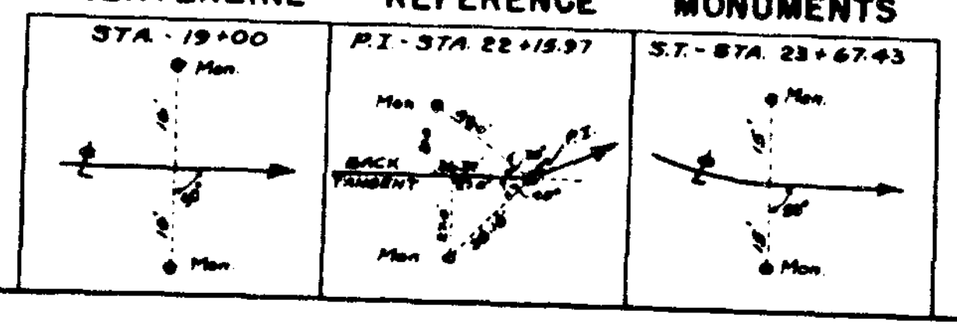

13

CLINTON COUNTY-S.R. 132-SEC.(0.83)