1820

RECEIVED FOR RECORD
RECORDED Aug. 19, 1958
BOOK NO. 5 PAGE 161
1957 SEP 10 PM 1:41
FEE $ 2.50
JEAN S. RICHARDSON
RECORDER
CLINTON COUNTY, OHIO

151

100 A

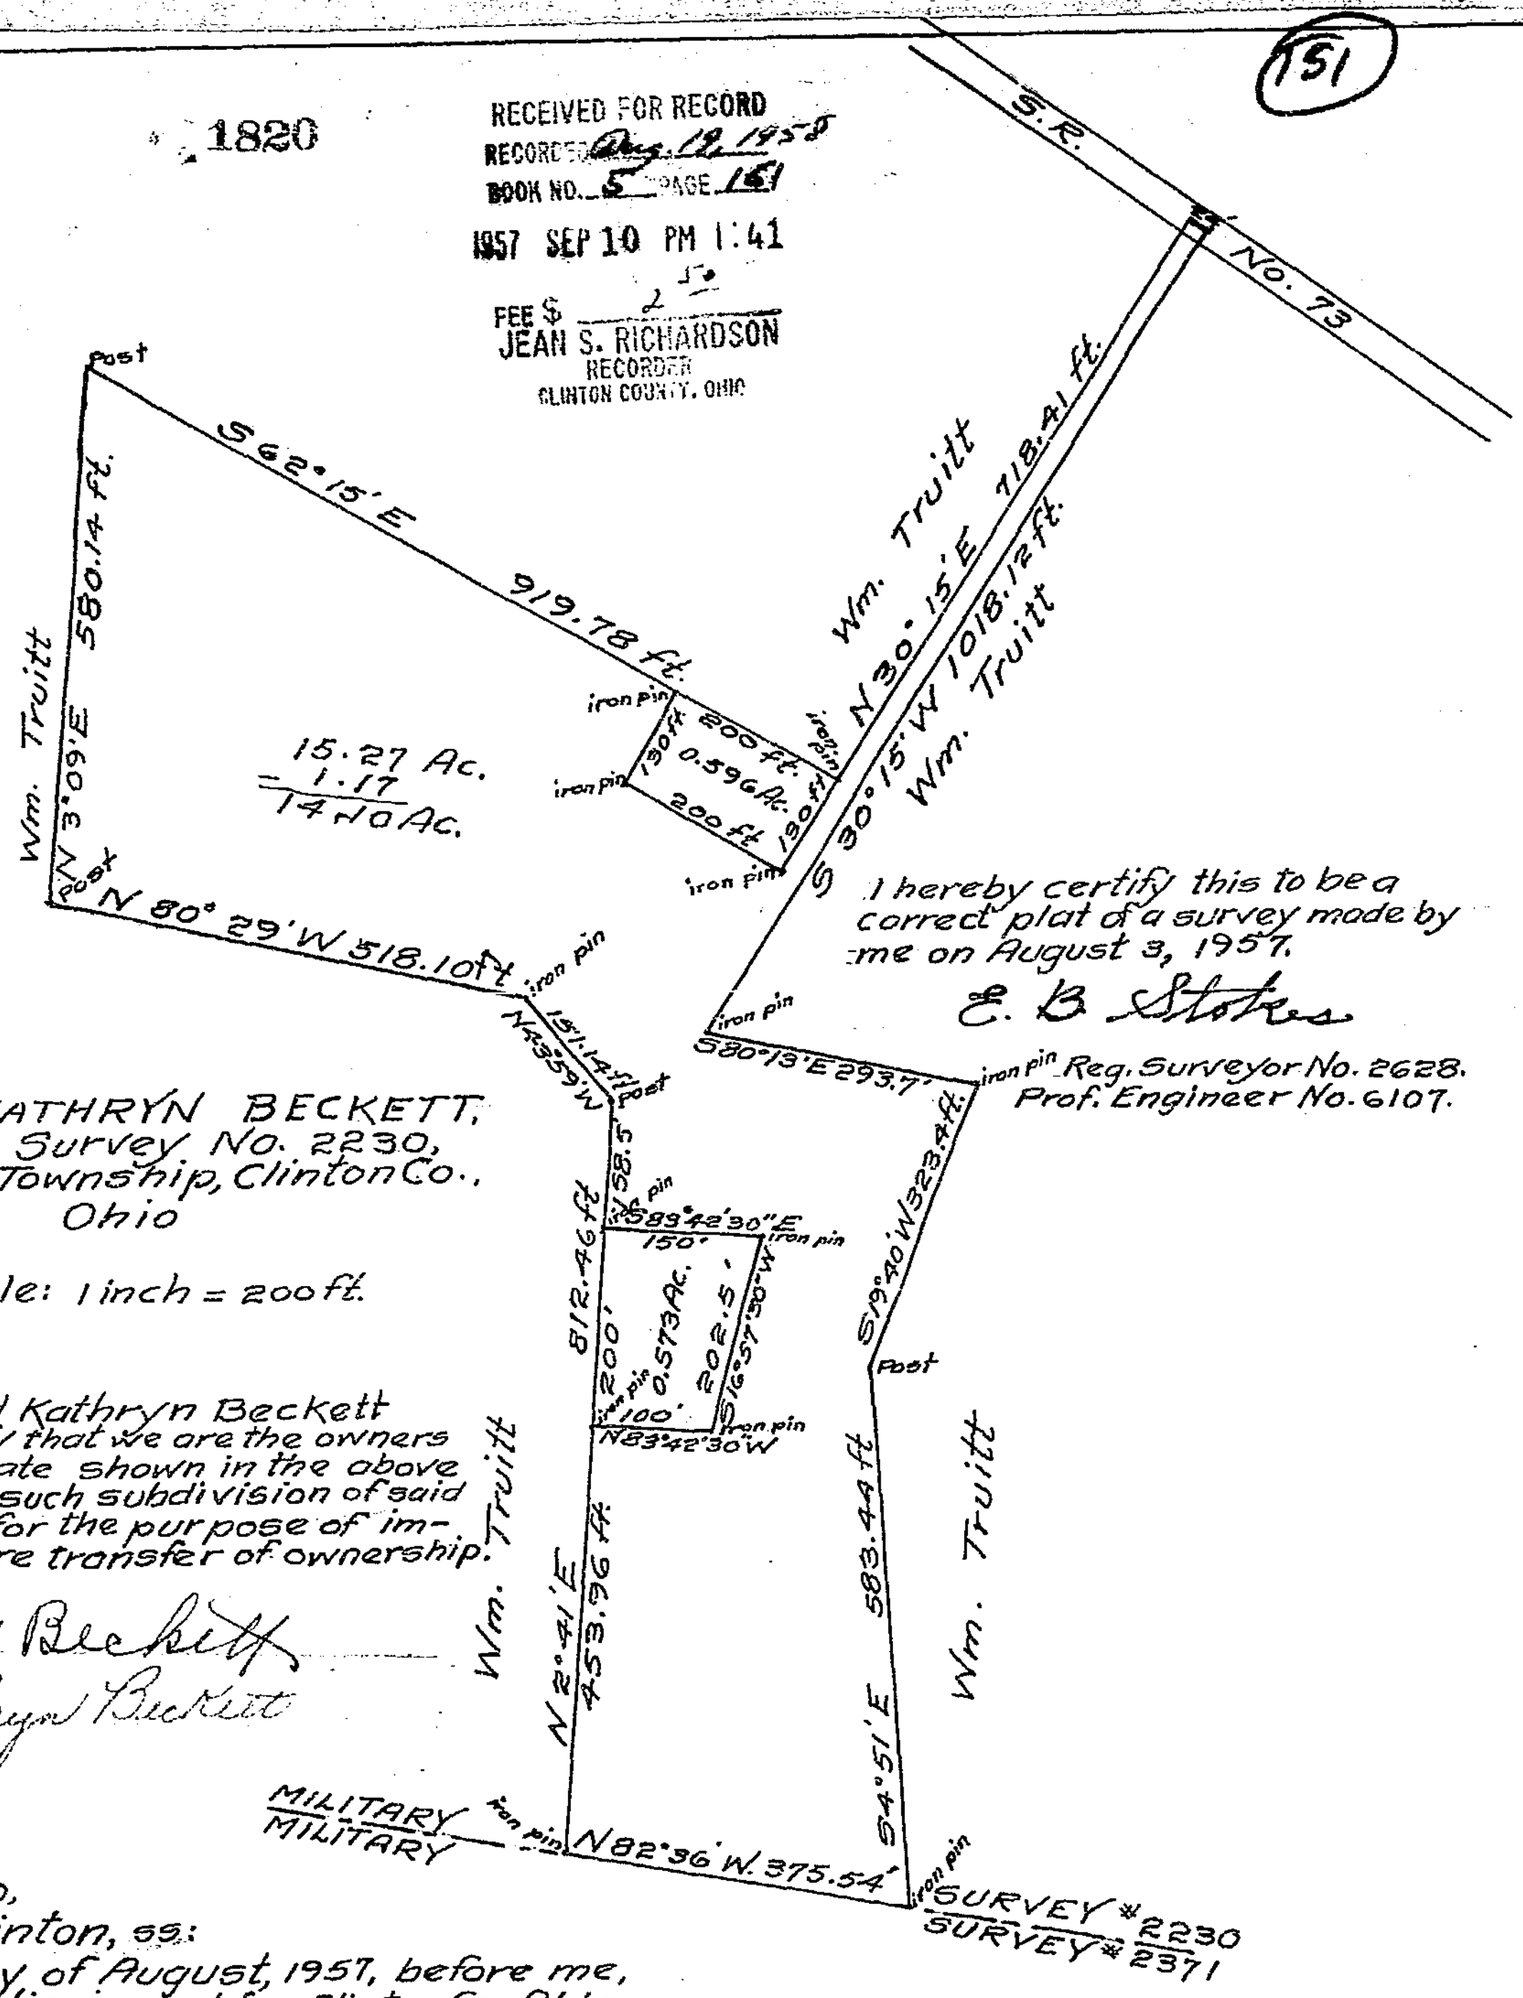

I hereby certify this to be a correct plat of a survey made by me on August 3, 1957.

E. B. Stokes

Reg. Surveyor No. 2628.
Prof. Engineer No. 6107.

DON & KATHRYN BECKETT,
Military Survey No. 2230,
Chester Township, Clinton Co.,
Ohio

Scale: 1 inch = 200 ft.

We, Don and Kathryn Beckett hereby certify that we are the owners of the real estate shown in the above plat and that such subdivision of said real estate is for the purpose of immediate or future transfer of ownership.

Don Beckett
Kathryn Beckett

State of Ohio,
County of Clinton, ss:
On this day of August, 1957, before me, a Notary Public, in and for Clinton Co., Ohio, personally appeared Don Beckett and Kathryn Beckett and acknowledged the signing of the above plat and that such signing was their free and voluntary act and deed for the uses and purposes therein mentioned.

In Witness Whereof I have hereunto set my hand and affixed my official seal on the day and date above written.

Robert A. Barnes
Notary Public, Clinton Co., Ohio.
My Commision Expires May 4, 1960

NOTARIAL SEAL CLINTON COUNTY, OHIO

Recieved by the Board of County Commissioners August 16 1957.

Under authority provided by Acts of the General Assembly of the State of Ohio, this plat was given approval at a meeting held August 16 1957.

Hill H. Neal
Artie H. Fisher
Board of County Commissioners
Ruby Rider, Clerk