100 B

1837 152

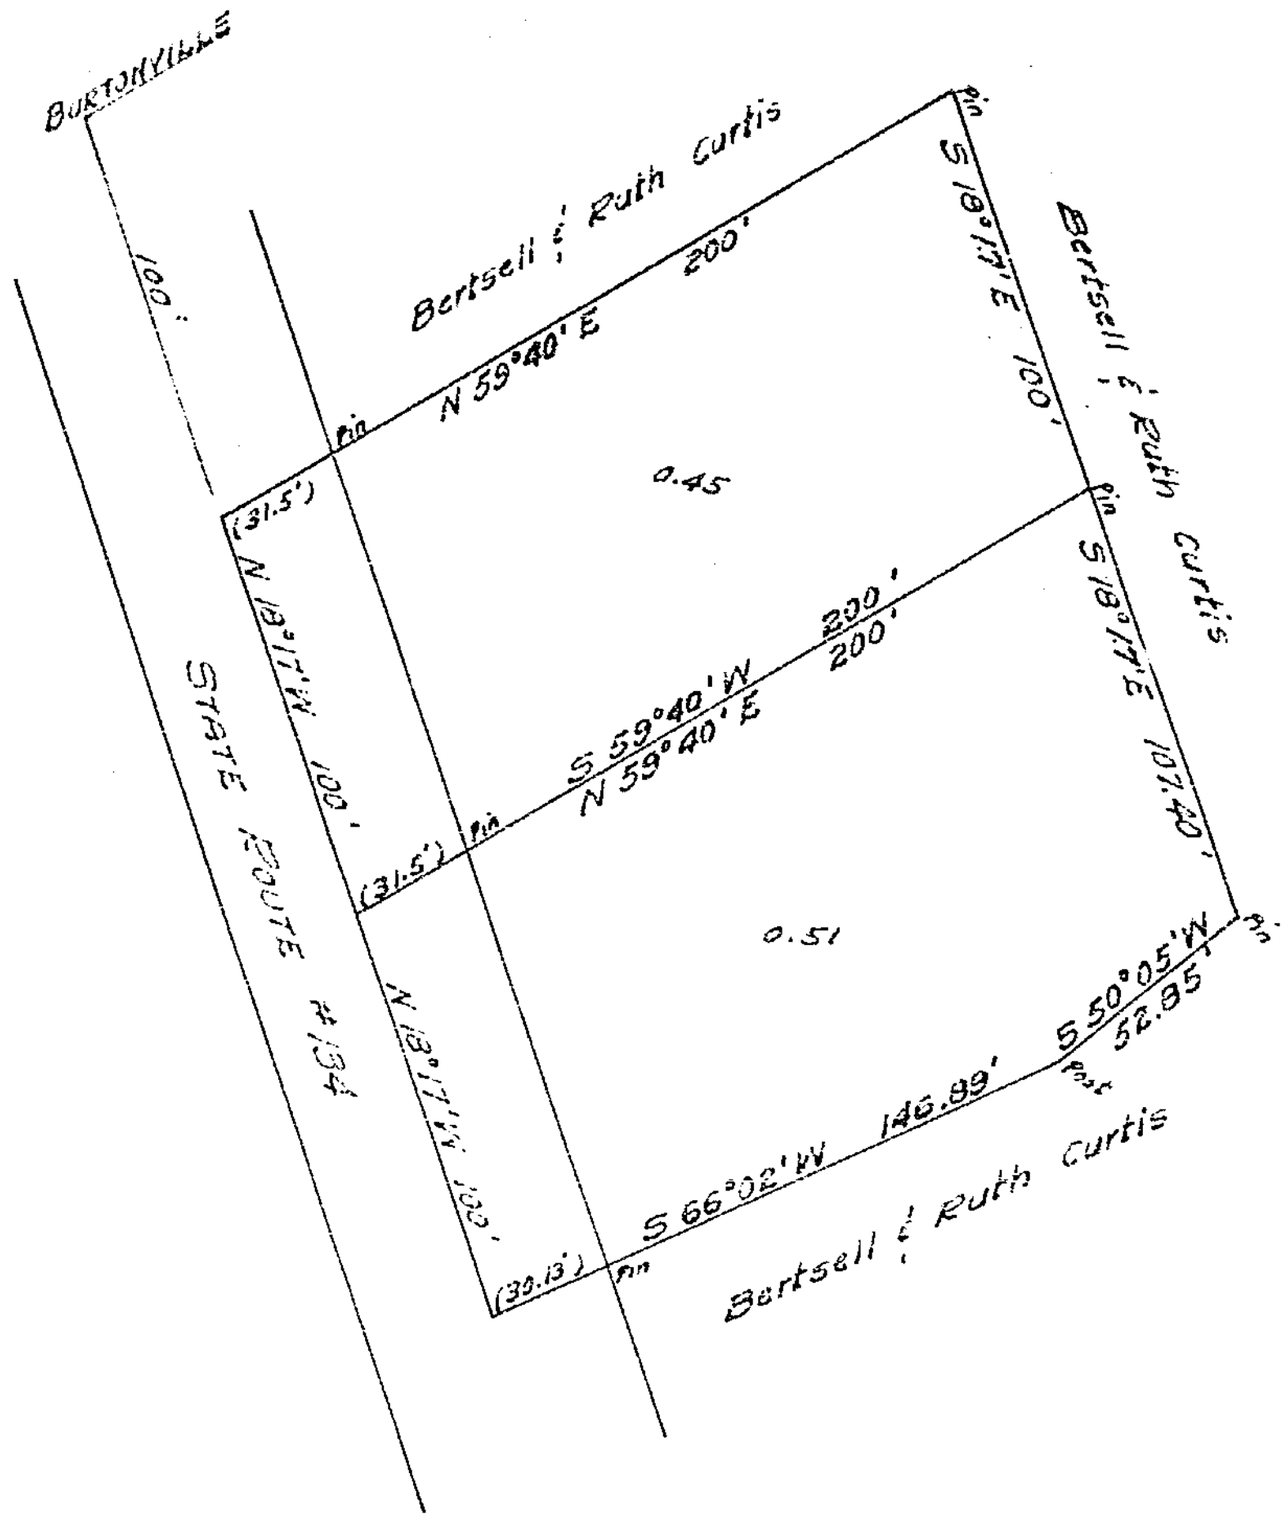

RECEIVED FOR RECORD
RECORDED Aug. 12 1957
BOOK NO. 5 PAGE 152
1957 SEP 12 PM 2:47
FEE $ 2.50
JEAN S. RICHARDSON
RECORDER

BERTSELL & RUTH CURTIS
MILITARY SURVEY #625
UNION TOWNSHIP
CLINTON COUNTY, OHIO
1" = 50'

I hereby certify the above to be a correct plat of a survey made by me on August 19, 1957.

Maynard Bolton
Registered Surveyor No. 3966

We, Bertsell Curtis and Ruth Curtis, hereby certify that we are the owners of the real estate shown in the above plat and that such subdivision of said real estate is for the purpose of immediate or future transfer of ownership.

Bertsell Curtis

Ruth Curtis

State of Ohio
County of Clinton ss:
On this 22 day of August 1957, before me a Notary Public, in and for Clinton County, State of Ohio, personally appeared Bertsell Curtis and Ruth Curtis, and each separately and severally acknowledged the signing of the above plat, and that such signing was their free and voluntary act and deed for the uses and purposes therein mentioned.
In witness whereof I have hereunto set my hand and affixed my official seal on the day and date above written.

Notary Public, Clinton County, Ohio
My commission expires
FREDERICK J. BUCKLEY
Notary Public, State of Ohio

Received by the Planning Commission of the City of Wilmington, Ohio

Approved by the Planning Commission of the City of Wilmington, Ohio Sept 5 - 57

C C Nichols
Chairman

D. Robert Conard
Acting Secretary