89D

11462

RECEIVED FOR RECORD
RECORDED
BOOK NO. 5 PAGE 54
1956 AUG 14 AM 10:14
FEE $ 2.50
JEAN S. RICHARDSON
RECORDER
CLINTON COUNTY, OHIO

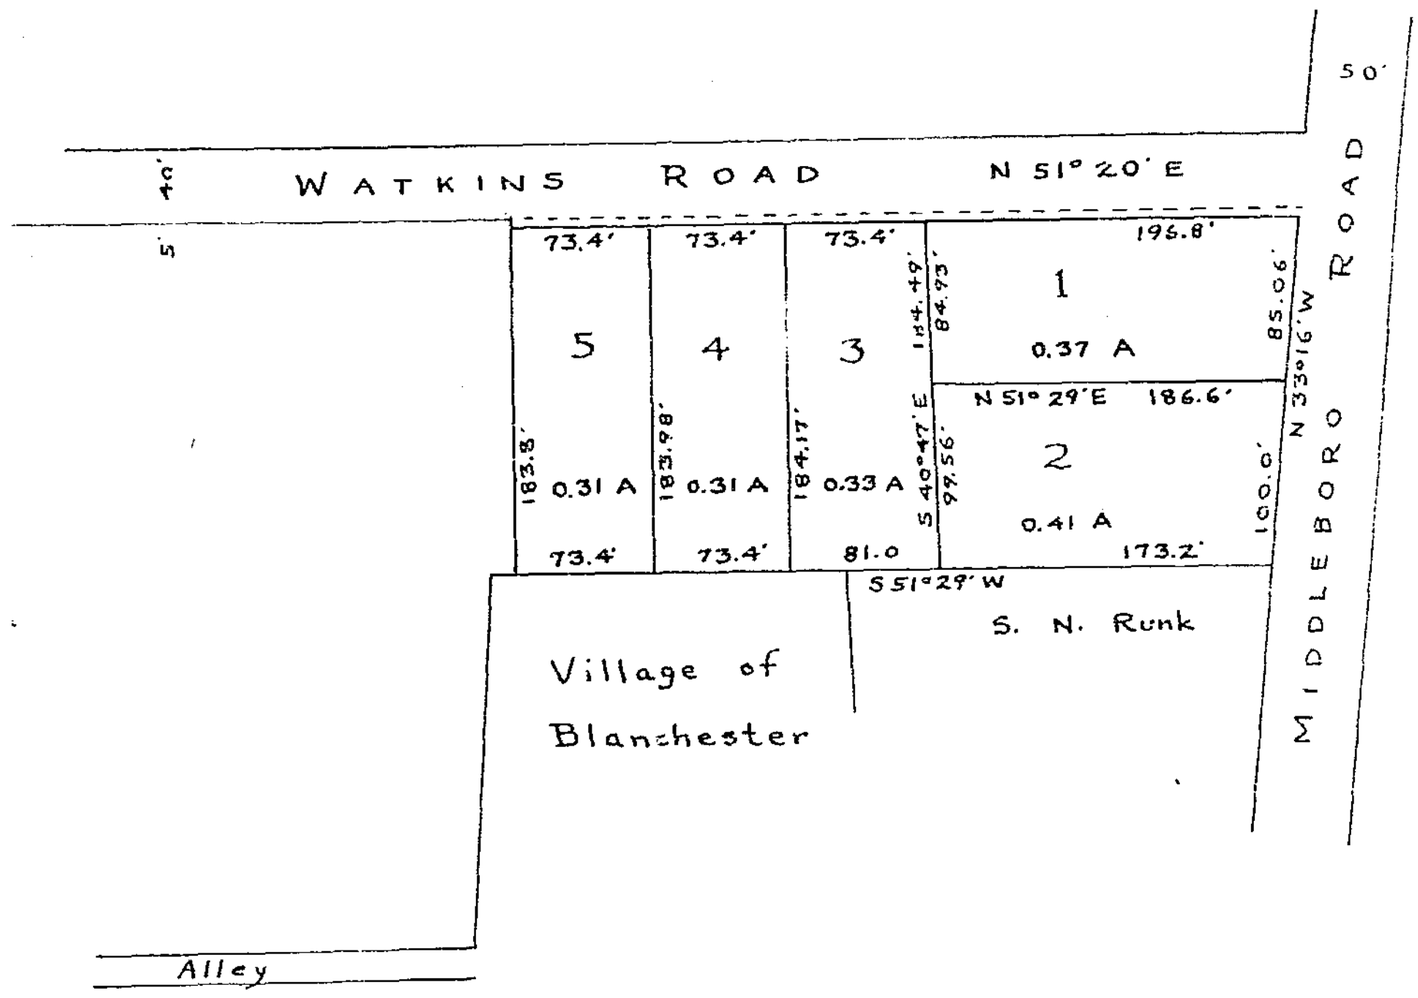


BALLARD'S 1ST ADDITION.

BLANCHESTER, CLINTON COUNTY, OHIO

This plat is accepted and approved in accordance with resolution dated AUGUST 1st 1956 Harry Patterson Mayor
[illegible] Clerk

I, Martin Ballard, owner and developer of this addition, and Delzia Ballard, wife, do hereby cede and grant five (5) feet of additional right of way at the south margin of Watkins Road to the Village of Blanchester, Ohio, for public use forever.

Martin Ballard
Delzia Ballard

State of Ohio, Clinton County

Personally appeared before me this 1st day of August 1956 Martin Ballard and Delzia Ballard who, being duly sworn, acknowledged the signing of this plat to be their voluntary act and deed

[illegible] Notary Public

I hereby certify the above to be a correct plat of a survey made by me on April 4, 1956.

Philip H. Partridge
REG. SURV. 3939