RECEIVED FOR RECORD
BOOK No 6 PAGE 1
1960 MAY 25 AM 10. 26
FEE
JEAN S. RICHARDSON
RECORDER
CLINTON COUNTY, OHIO
9319

1241
BOOK 6
PAGE 1

REPLAT OF LOTS 16, 17, 18, 19, 20, 21 & 22
GEFF & GALLAHERS ADDITION (OR PARK ADDITION)
TO SABINA, OHIO

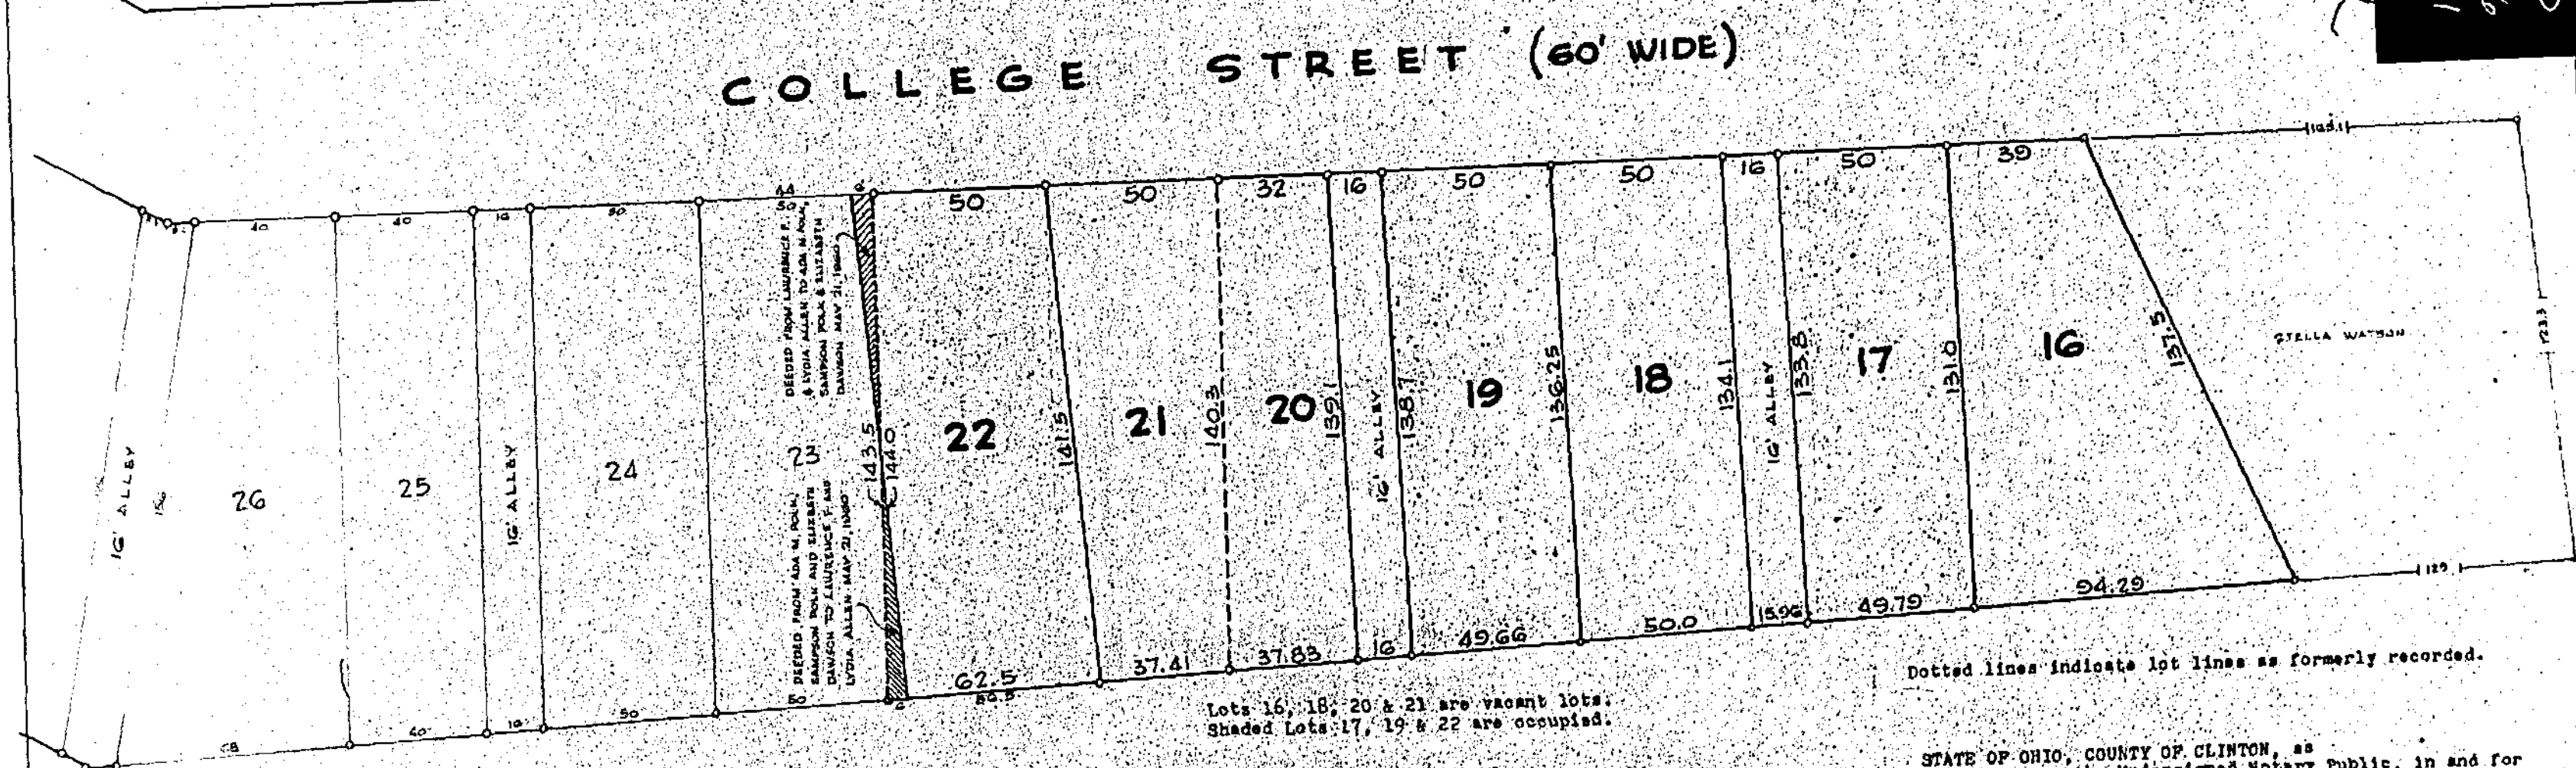

Dimensions of Lots 23, 24, 25 & 26 remain as shown in Plat Bk. 2, p 103, and Plat Bk.3, p 17, Clinton County, Ohio, Records.

Lots 16, 18, 20 & 21 are vacant lots.
Shaded Lots 17, 19 & 22 are occupied.

Dotted lines indicate lot lines as formerly recorded.

APPROVED BY THE COUNCIL OF THE VILLAGE OF SABINA, OHIO

Chairman

Clerk

Date

I hereby certify that, on May 20, 1960 I made a survey of the above described tract of land, and that the above plat is a true representation of the field notes of said survey.

Richard R. Grant
Registered Engineer

We, the undersigned, being all the Owners and Lienholders of Lots 16, 17, 18, 19, 20, 21 and 22 of the Geff and Gallahers Addition (or Park Addition) to Sabina, Ohio, do voluntarily consent to the re-platting and to the execution of the Plat and to Dedicate the alleys shown hereon to the Public Use forever.

Signed

Witness

Ada M. Polk

Sampson Polk

Elizabeth Dawson

STATE OF OHIO, COUNTY OF CLINTON, ss

Before me, the Undersigned Notary Public, in and for said County and State, personally appeared Ada M. Polk, Sampson Polk, and Elizabeth Dawson and acknowledged the signing of the foregoing Plat to be their voluntary acts and deeds, for the purpose therein expressed.

Witness my Hand and Notarial Seal this 20th day of May, 1960.

Roger F. Bennett
Notary Public

ROGER F. BENNETT
Notary Public, Clinton County, Ohio
Commission Expires December 16, 1960