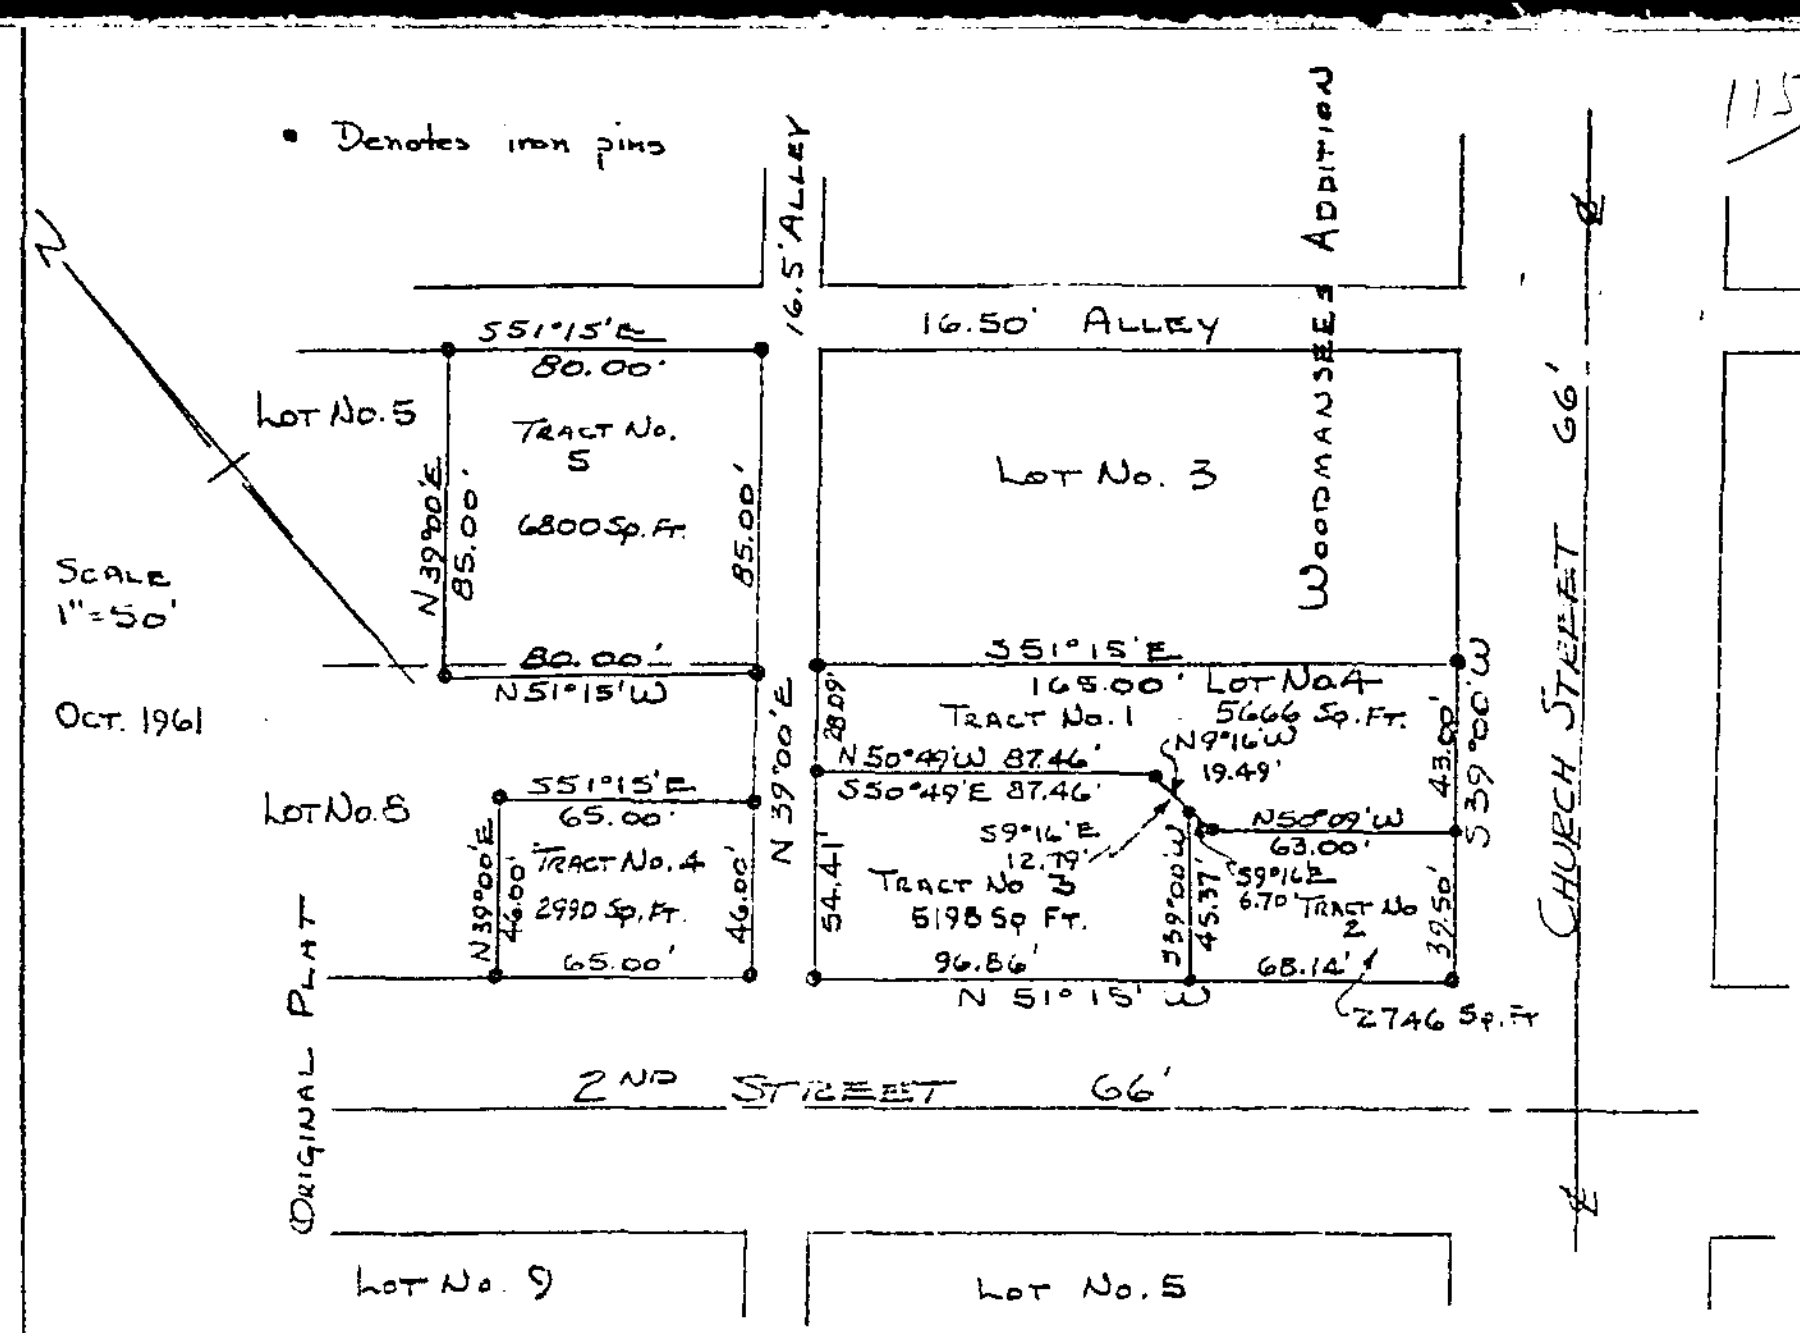

115

138
A
138

WENDELL W. CADE & GLADYS E. CADE
VILLAGE OF NEW VIENNA
CLINTON COUNTY, OHIO

I do hereby certify this plat to be a true delineation of an actual survey and corners have been set as shown.

October 28, 1961
West Union, Ohio

Robert E. Satterfield
Land Surveyor No. 4238

We, Wendell W. Cade and Gladys E. Cade, do hereby certify that we are the owners of the real estate shown in the above plat and that such subdivision of real estate is for the purpose of immediate or future transfer of ownership.

Wendell Cade
Gladys E. Cade

State of Ohio
County of Clinton,ss:

Be it remembered that on this 4th day of June, 1962 before me a Notary Public, in and for Clinton County, personally came Wendell W. Cade and Gladys E. Cade and acknowledged the signing of the foregoing instrument to be their voluntary act and deed for the uses and purposes therein mentioned, in testimony whereof, I have hereinto subscribed my name and affixed my Notarial Seal this day and year aforesaid.

My commission ~~expires~~ for Life

Notary Public - Clinton County, Ohio
Stated

Approved by the ~~Planning Commission~~ Legislative authority of the Village of New Vienna, Ohio

Date ~~June 4, 1962~~

Estel E. Daye Jr.
Chairman ~~President~~ President of Council

John P. Jay
Secretary ~~Clerk~~ Clerk of Council

Harold Baker
Mayor, Village of New Vienna, Ohio.

4293

RECEIVED FOR RECORD
RECORDER
BOOK NO. 6 PAGE 115
1962 JUL 27 AM 11:26
FEE $ 2.50
JEAN S. RICHARDSON
RECORDER
CLINTON COUNTY, OHIO

6 - 115