15844

RECEIVED FOR RECORD
REC. BOOK 6 PAGE 269
1966 OCT 13 PM 1:34
FEE $ 2.50
JEAN S. RICHARDSON
RECORDER
CLINTON COUNTY, OHIO

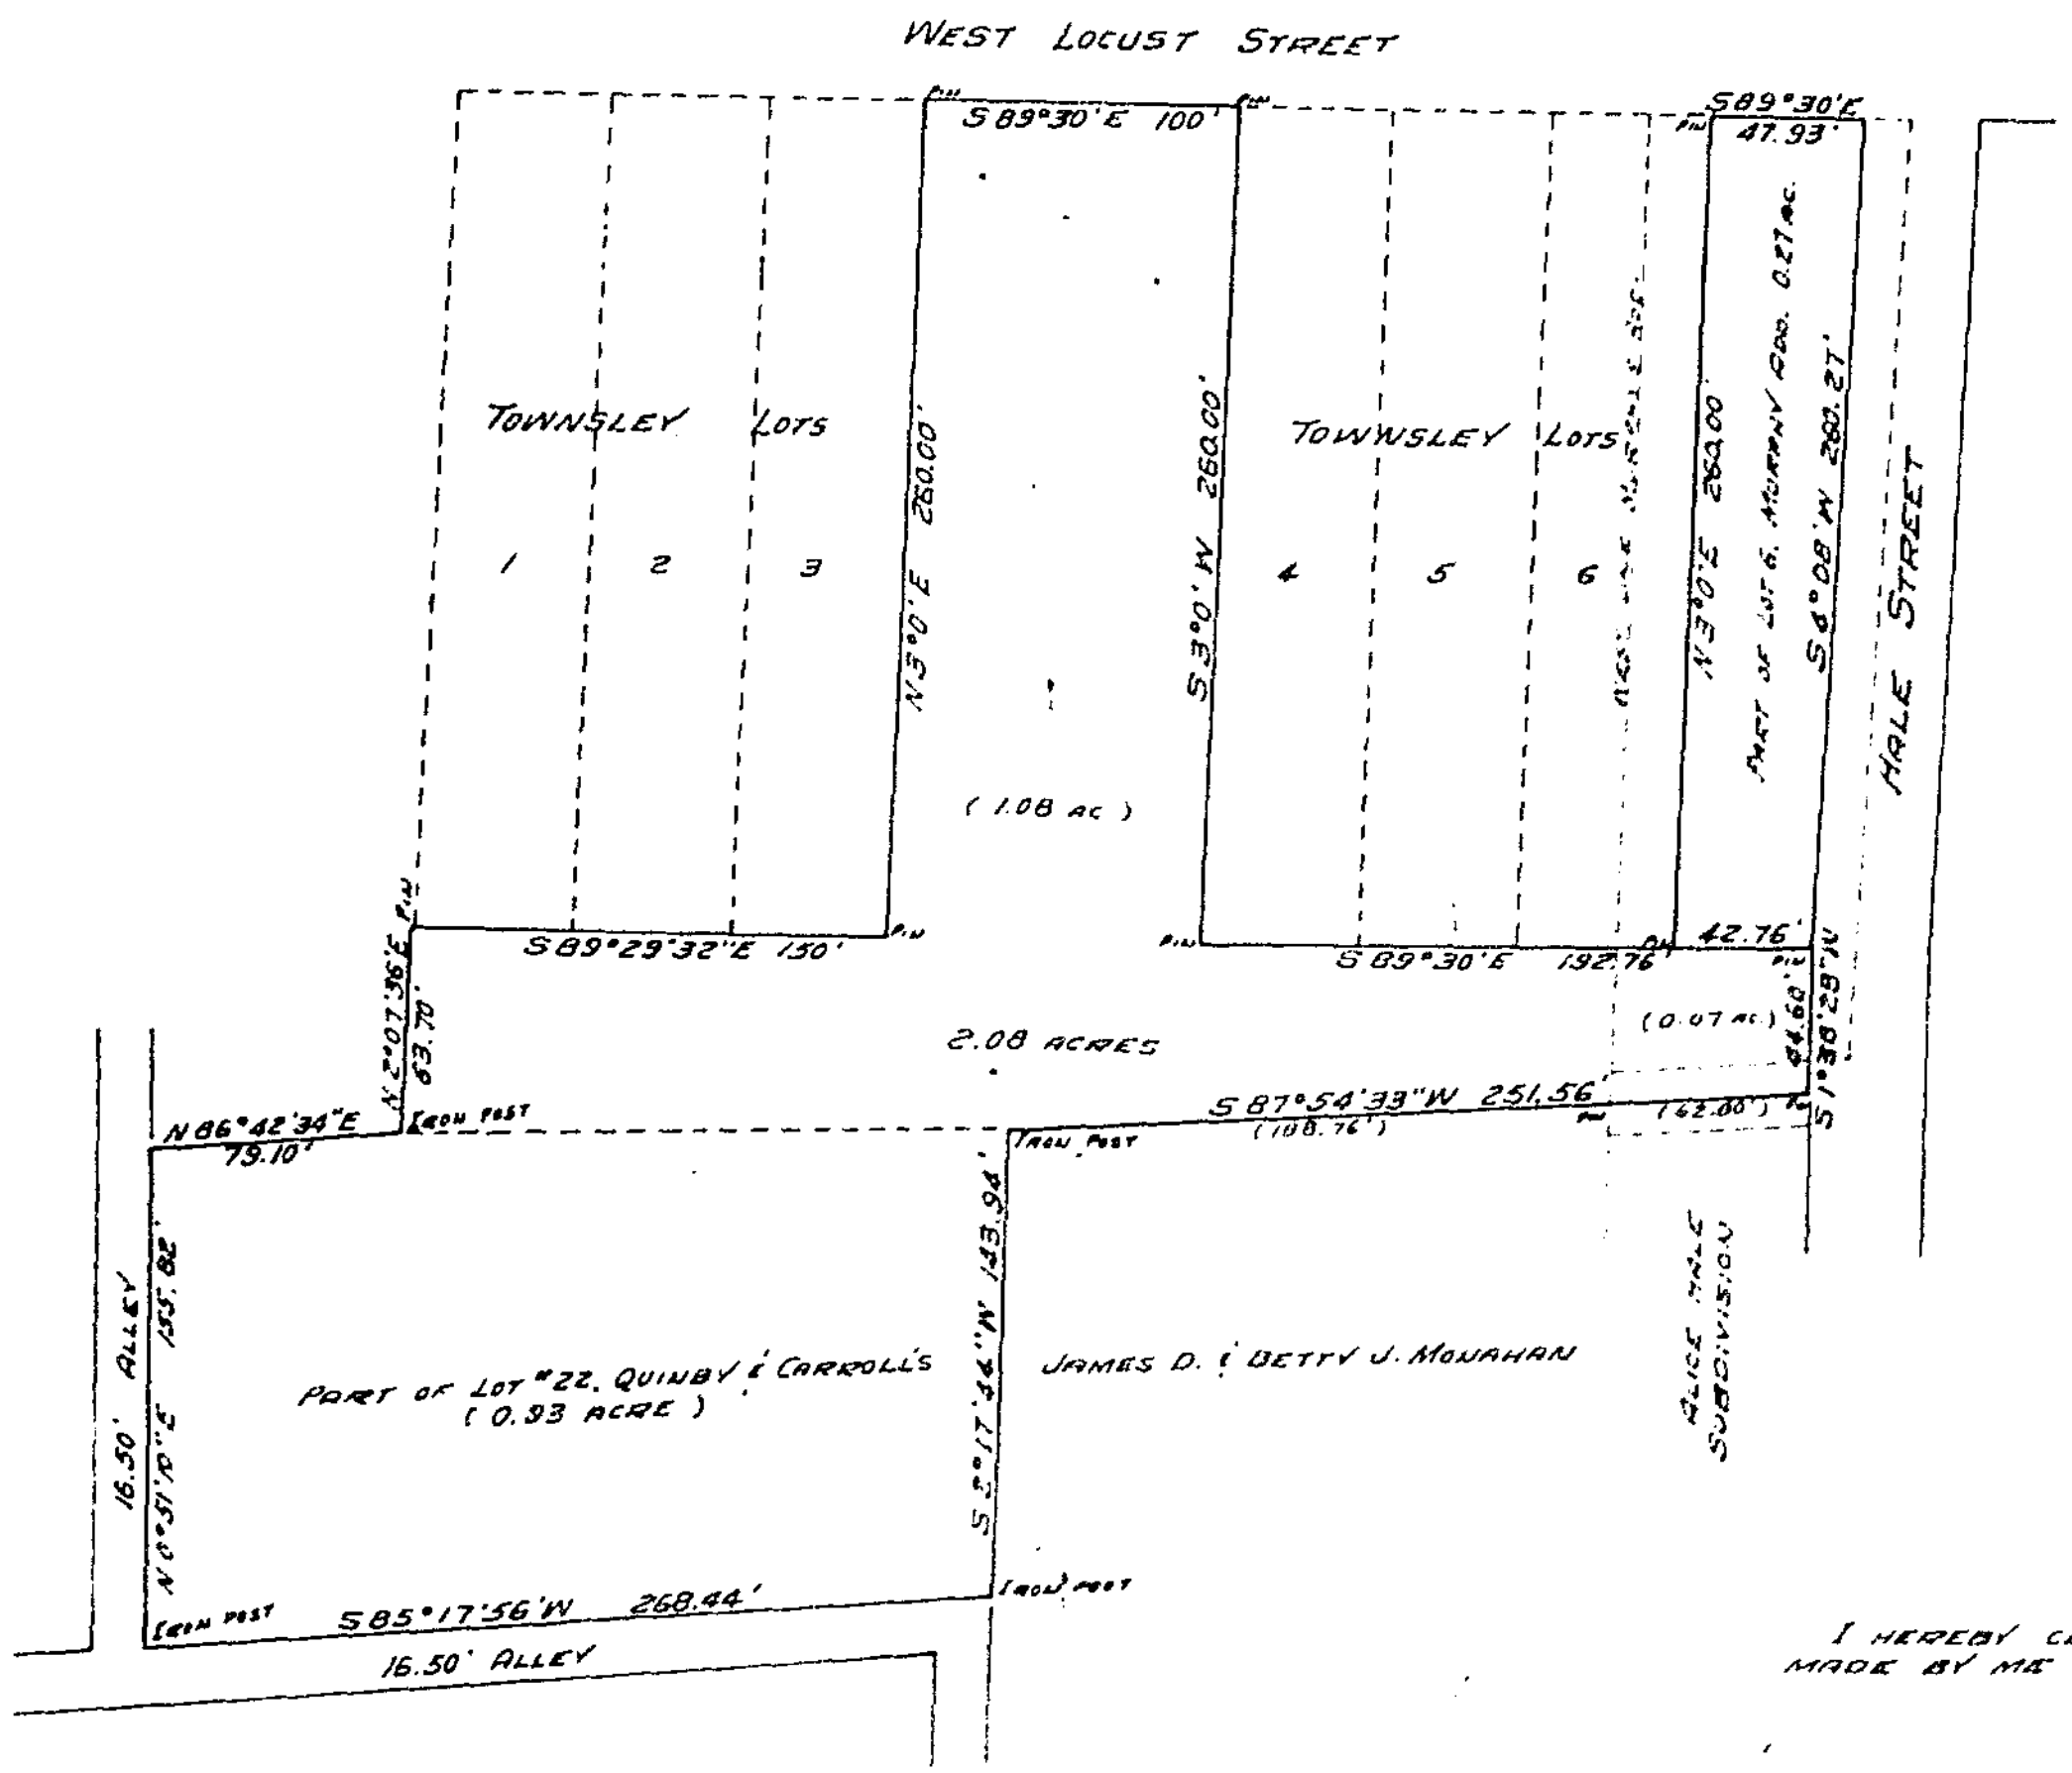

ESTATE OF MARION W. ORGAN, DECEASED
MILITARY SURVEY No. 1057
EXTENSION
PART OF LOT No. 6., P.V. MURPHY ADDITION
PART OF LOT No. 22, QUINBY & CARROLL ADD.
CITY OF WILMINGTON
CLINTON COUNTY, OHIO
1" = 60'

VOL 6 269

I HEREBY CERTIFY THIS TO BE A CORRECT PLAT OF A SURVEY MADE BY ME ON SEPTEMBER 7, 1966.

Maynard Barton
REGISTERED SURVEYOR No. 3966