all persons and all parties claiming under

RECEIVED FOR RECORD
RECORDER 23
BOOK NO. 6 PAGE 320-321
1970 MAR 30 PM 2:10
JEAN S. RICHARDSON
RECORDER
CLINTON COUNTY, OHIO

34628

RECEIVED FOR RECORD
RECORDER
BOOK NO. PAGE
1970 MAR 30 PM 2:10

VOL 6 PAGE 320

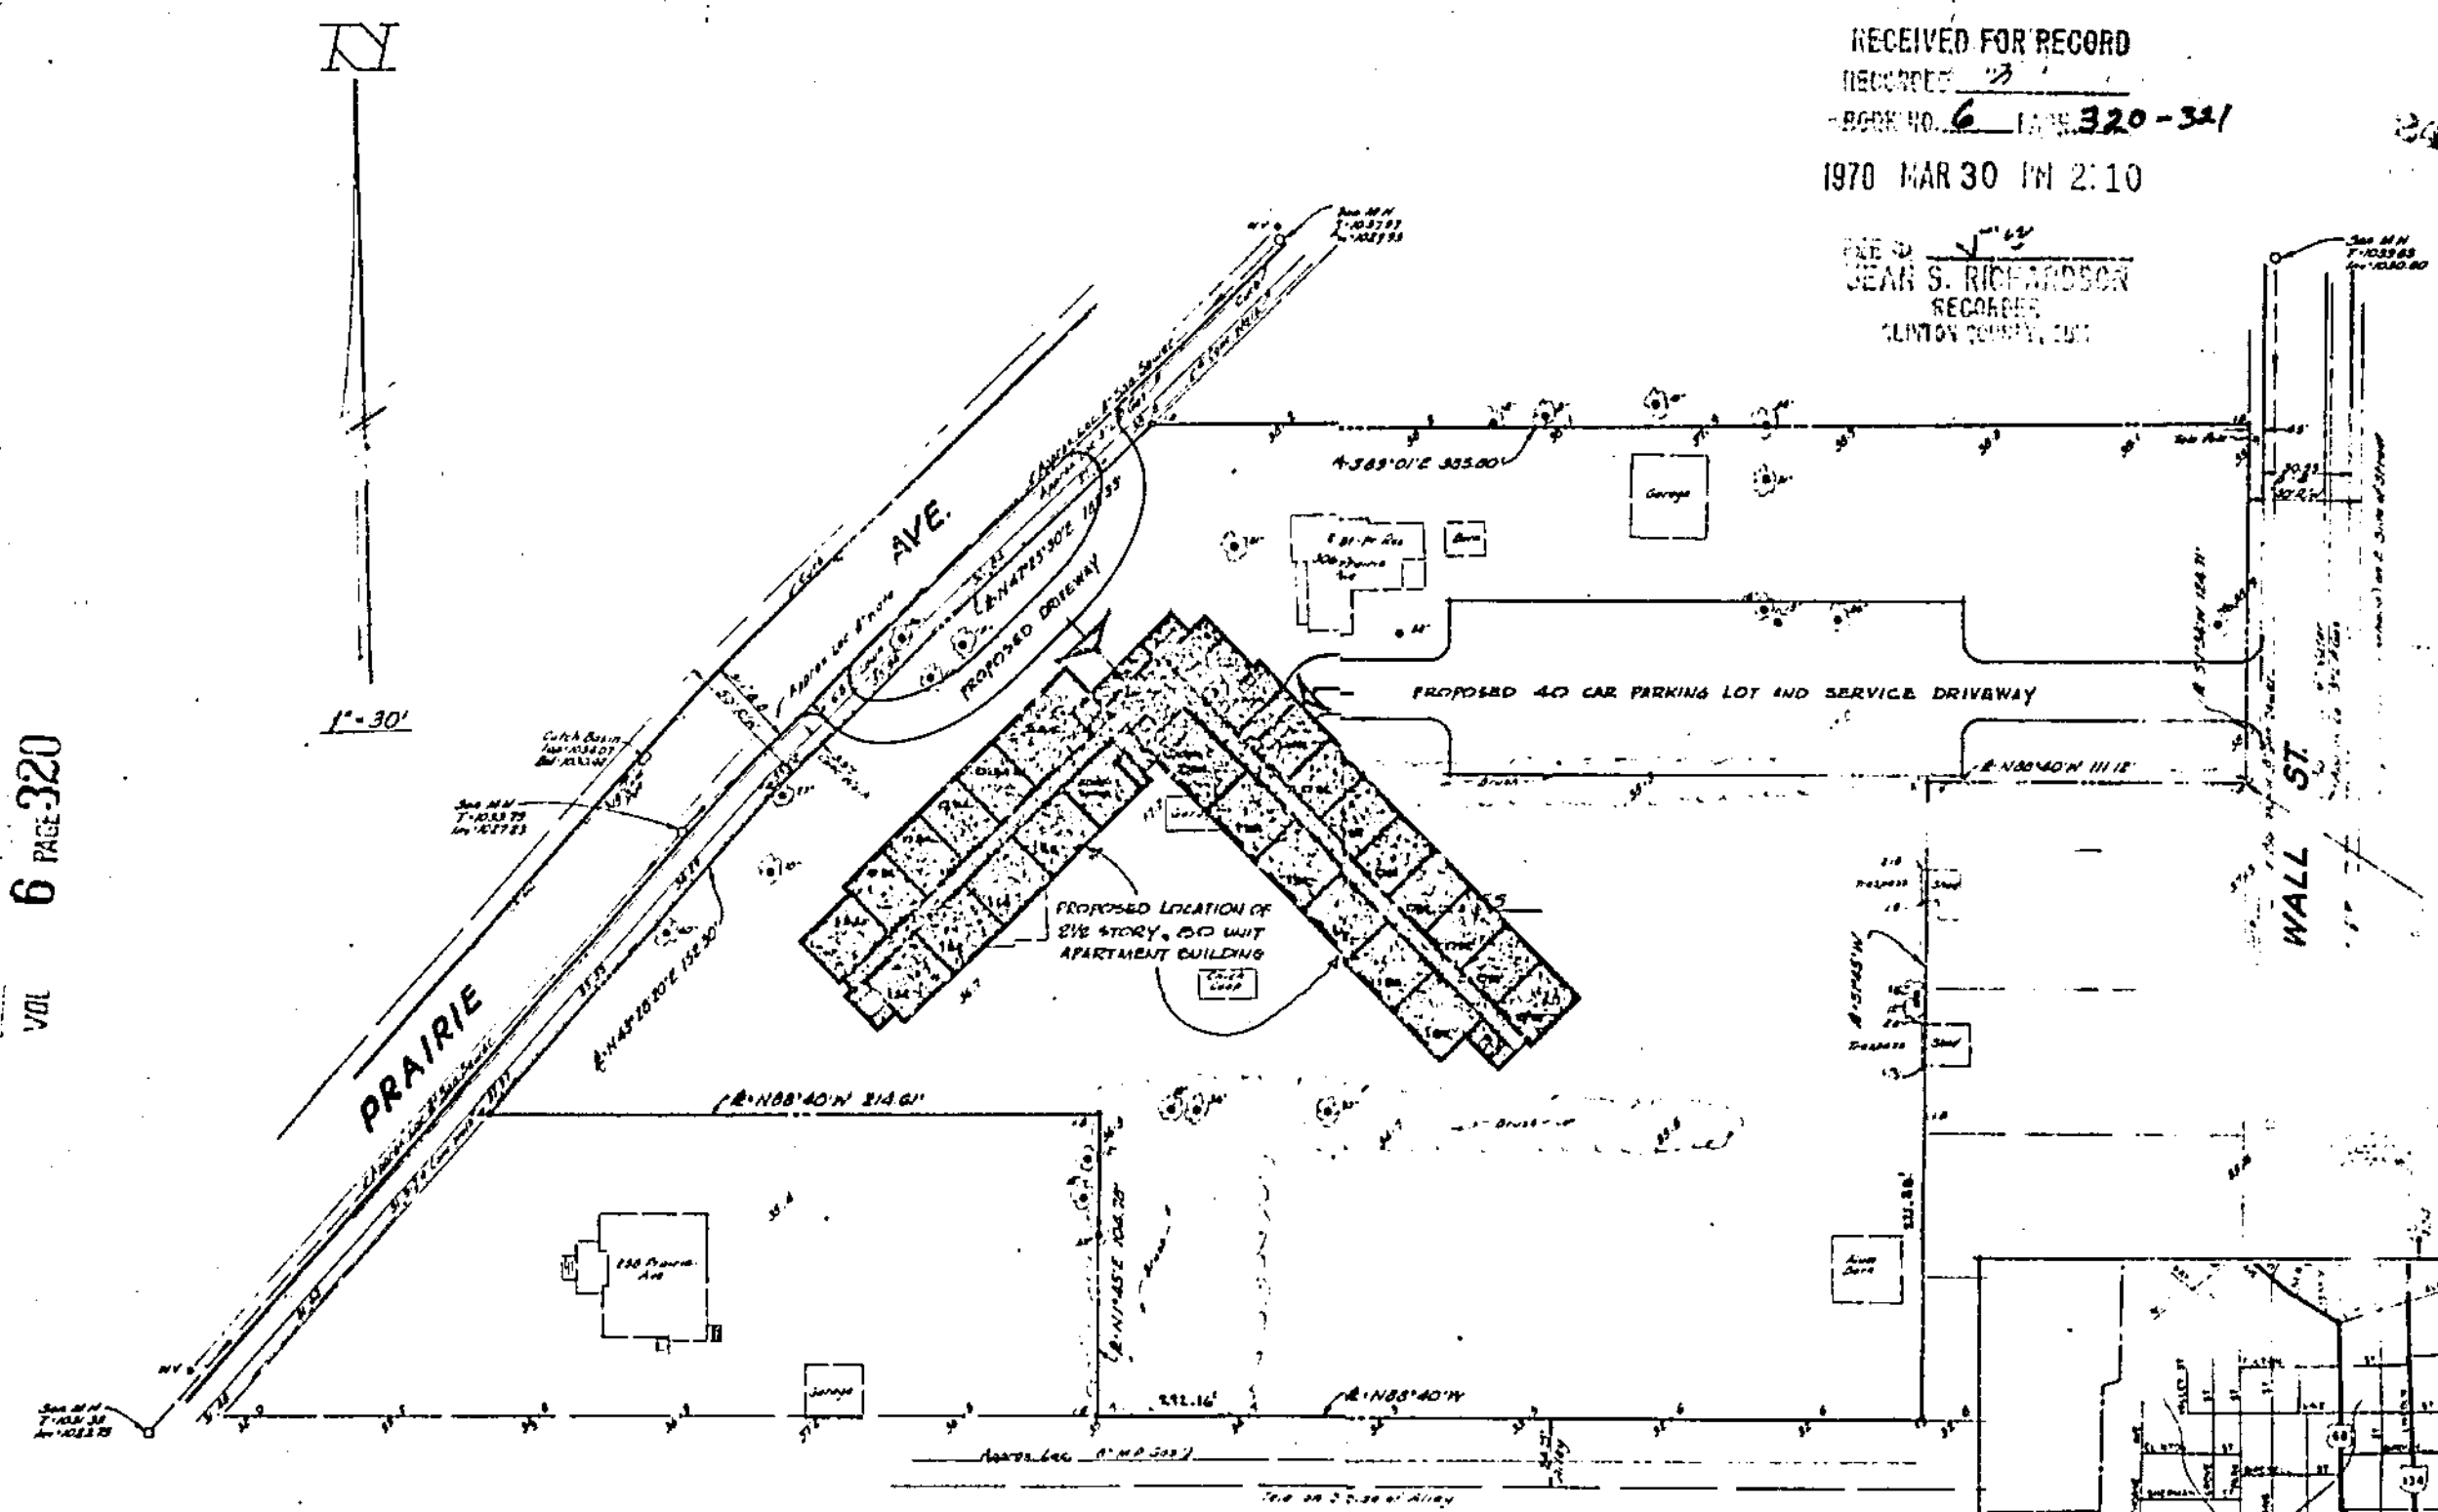

NOTE:
THE LOCATION MAP AND PROPOSED BUILDING, DRIVEWAY AND PARKING LOT LOCATIONS DRAWN BY
SOUNIK - ELLER - MARTIN
design associates architects
730 INDIANOLA AVE. COLUMBUS, O.
OCTOBER 2, 1969
FROM BOUNDARY AND TOPOGRAPHIC SURVEY
BY GEORGE SAM LAMBERT, JR.

— NOTE —
1. "31.62" "Typical" decimal point is also the point of elevation
2. Location of utilities on plan is approximate and should be verified in the field before construction.

BOUNDARY AND TOPOGRAPHIC SURVEY

ACREAGE - PARTS OF V.M.S. #1057 & #2692
CITY OF WILMINGTON
CLINTON COUNTY, OHIO

JULY 9, 1969

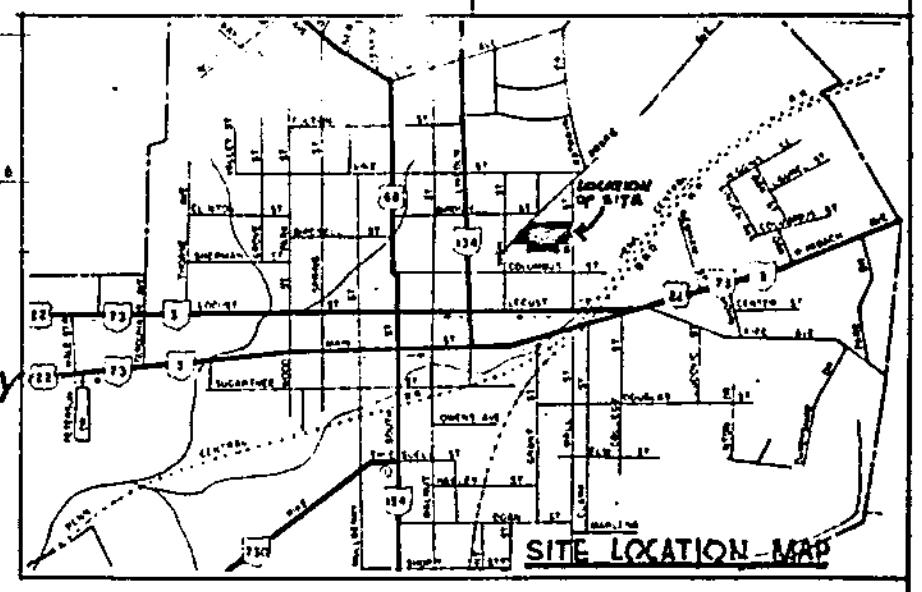

This Survey is Certified to be True & Accurate.

George Sam Lambert Jr.

Prepared By: GEORGE SAM LAMBERT, JR
REG ENGINEER & SURVEYOR
620 N FOUNTAIN AVE
SPRINGFIELD, OHIO