154
RECORD
6 40
1961 JAN 24
2 50

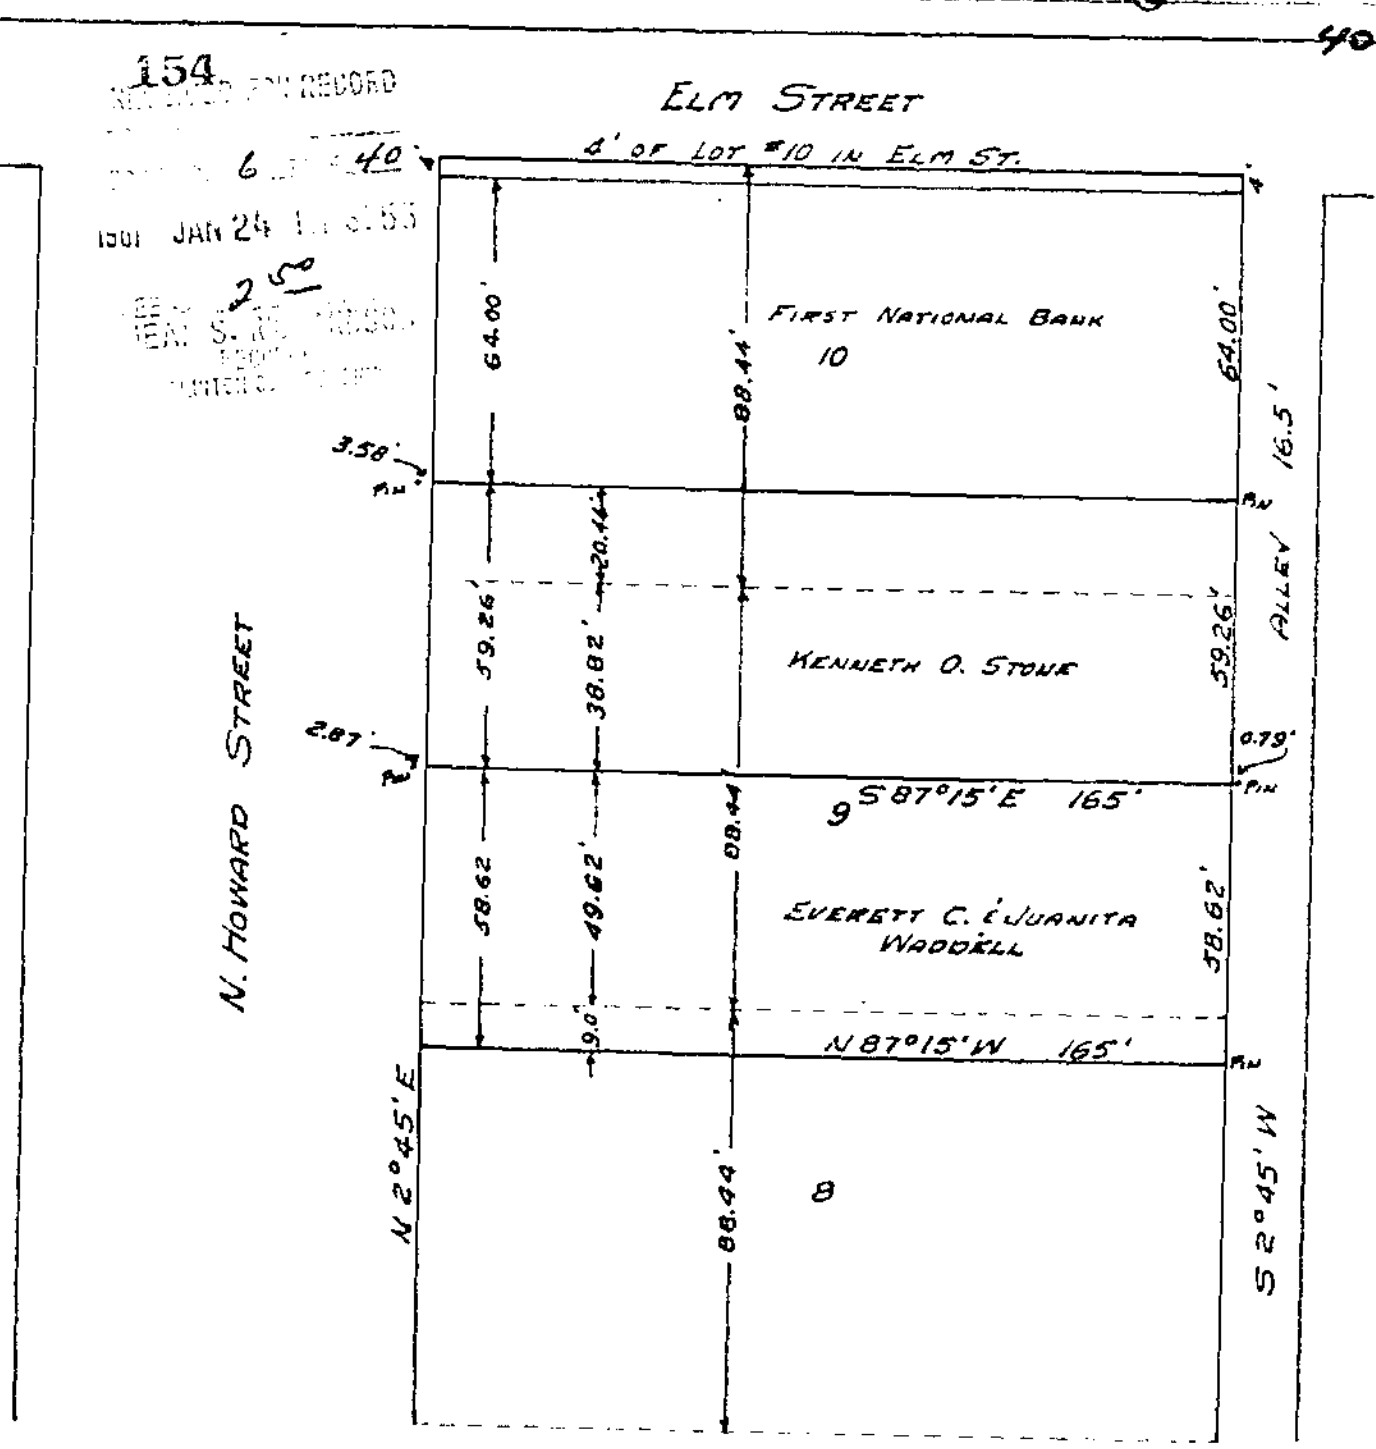

EVERETT C. & JUANITA WADDELL
PARTS OF LOTS #8 & #9 - ORIGINAL TOWN PLAT
VILLAGE OF SABINA
CLINTON COUNTY, OHIO
1"=40'

I HEREBY CERTIFY THE ABOVE TO BE A CORRECT PLAT OF A SURVEY MADE BY ME ON DECEMBER 19, 1960.

THIS SURVEY WAS MADE WITH REFERENCE TO A SURVEY OF LOTS 7-8-9 & 10 MADE J.A. BROWN, COUNTY SURVEYOR OF CLINTON COUNTY ON JULY 29, 1887 RECORDED IN VOLUME 6 AT PAGE 632 OF THE SURVEY RECORDS OF CLINTON COUNTY, OHIO

Maynard Borton
REGISTERED SURVEYOR No. 3966