125 A

LOCATION PLAN

CLI-73-7.99

CLINTON COUNTY

RECORDED
Platbook 6 Page 6
CLINTON County Plat Record

I hereby certify that this is a true delineation of a survey made by the Ohio Department of Highways.

Date

Registered Surveyor, No. 2578

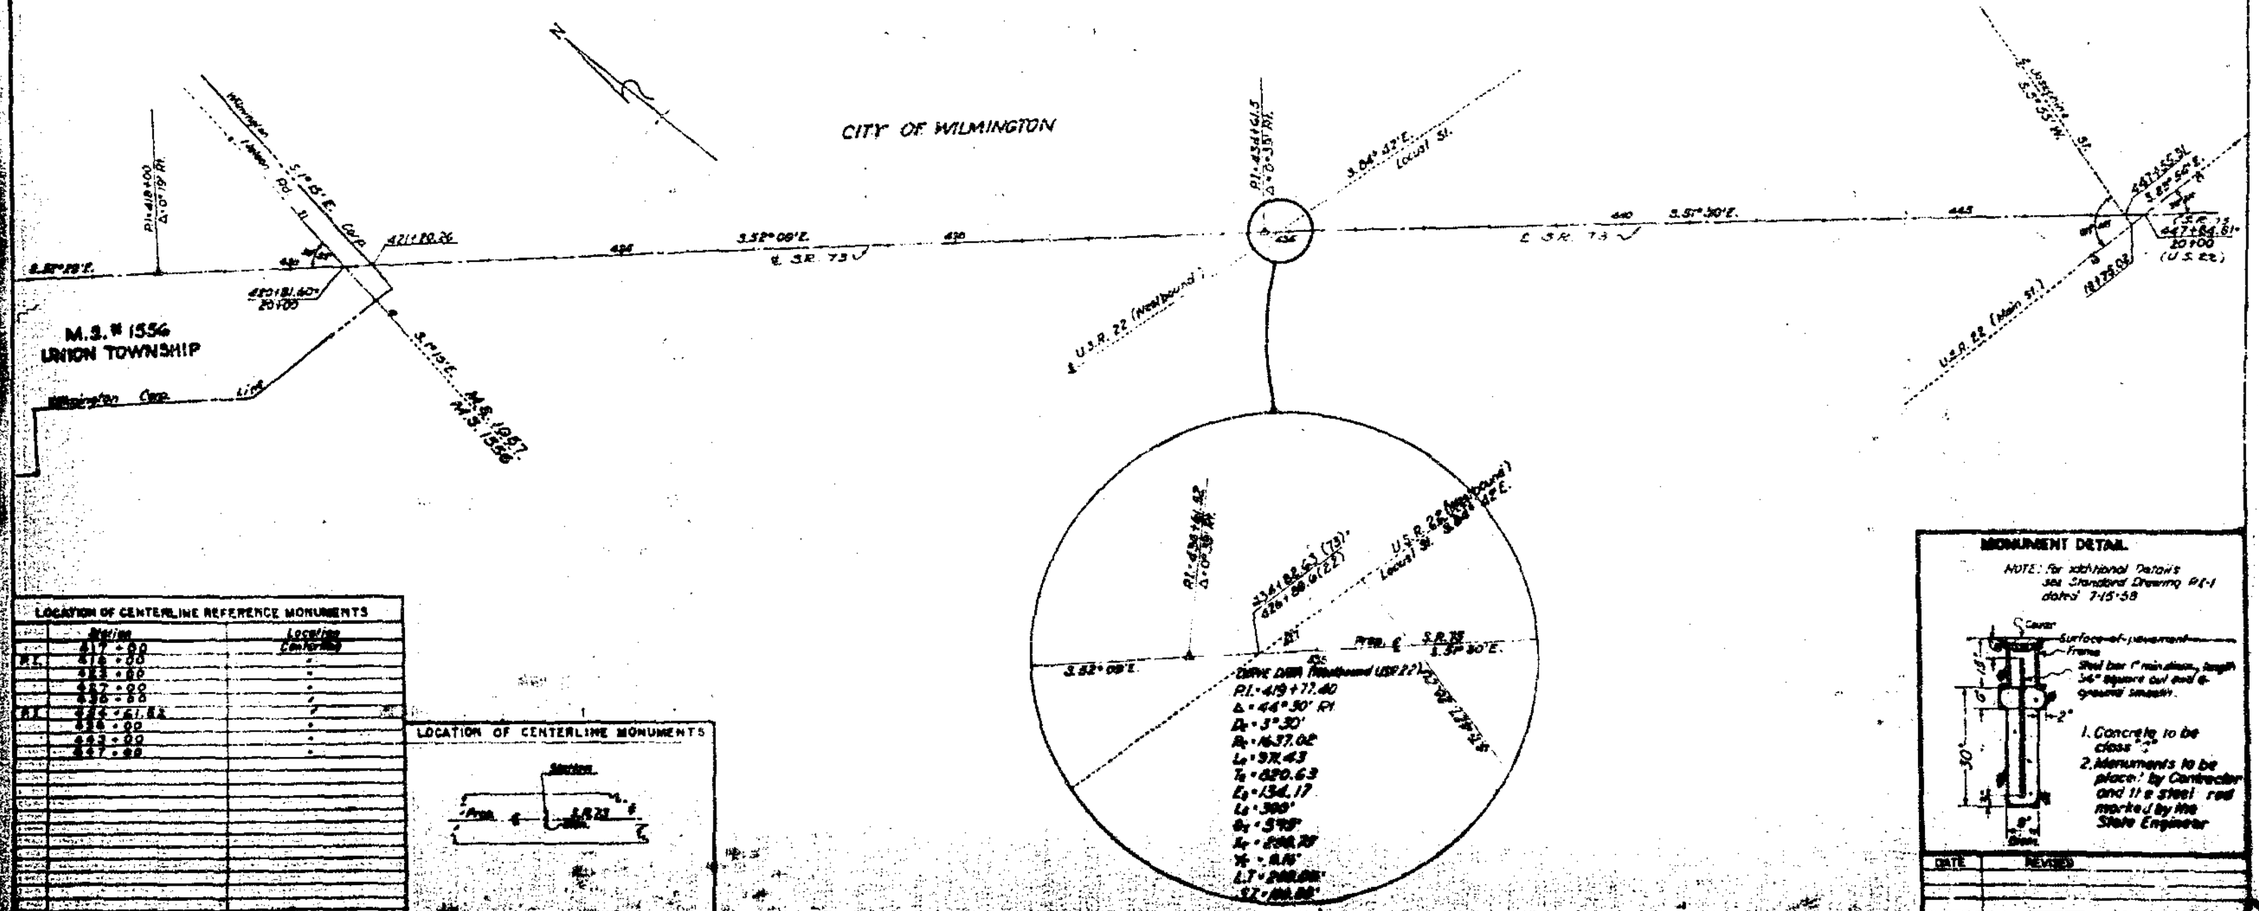

	Station	Location Centerline
	417 + 00	
P.T.	416 + 00	
	453 + 00	
	452 + 00	
	436 + 00	
P.T.	434 + 61.42	
	436 + 00	
	453 + 00	
	452 + 00	

LOCATION OF CENTERLINE REFERENCE MONUMENTS

LOCATION OF CENTERLINE MONUMENTS

Station

Prop. ℄ S.R. 73 ℄

MONUMENT DETAIL

NOTE: for additional Details see Standard Drawing RI-1 dated 7-15-58

Center
Surface-of-pavement
Frame
Steel bar (minimum length 36" square cut and ground smooth.
1. Concrete to be class "C"
2. Monuments to be placed by Contractor and the steel rod marked by the State Engineer

DATE	REVISED